




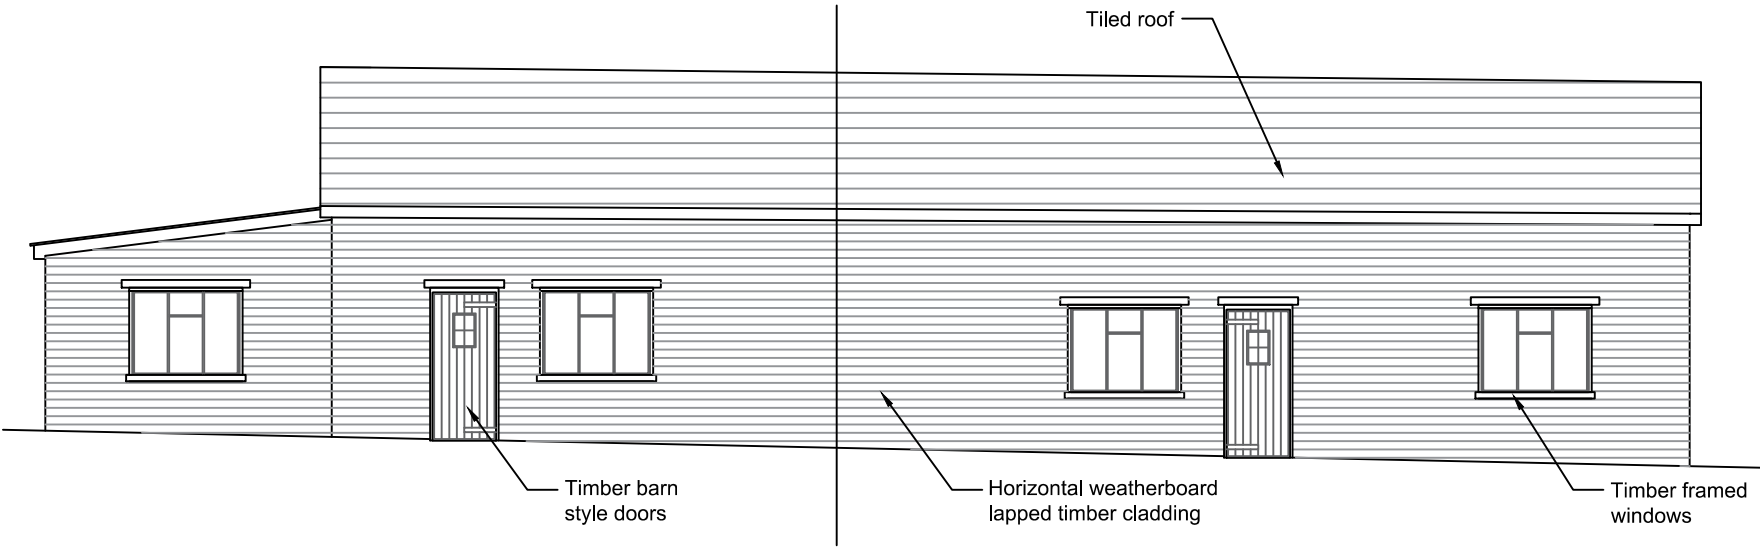


01 Elevation A
Scale 1:100

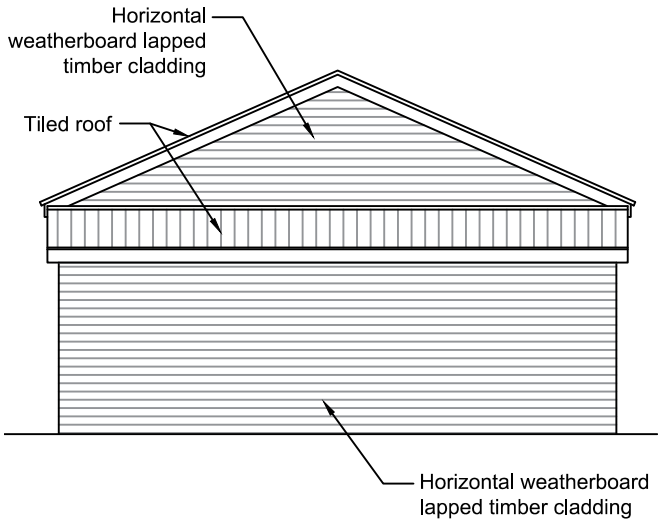


02 Elevation B
Scale 1:100

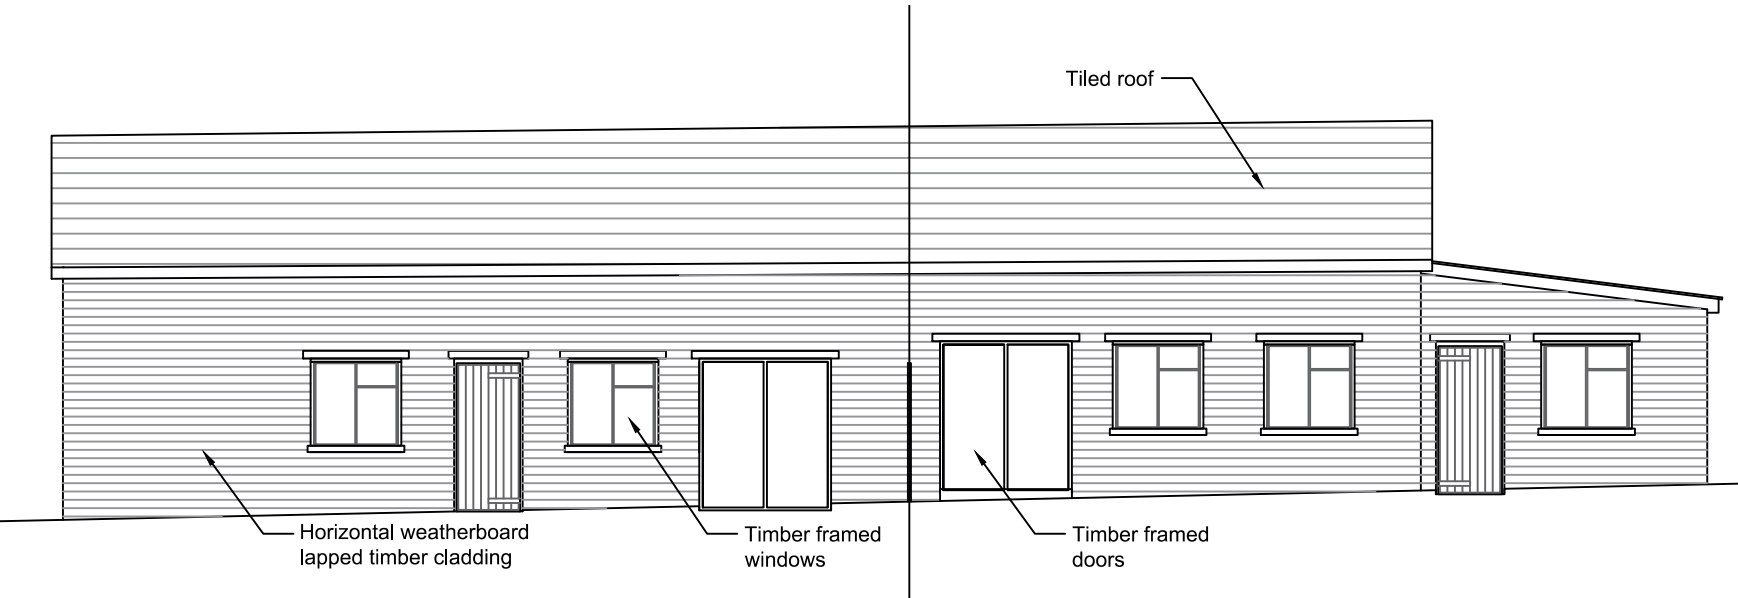

03 Elevation C
Scale 1:100

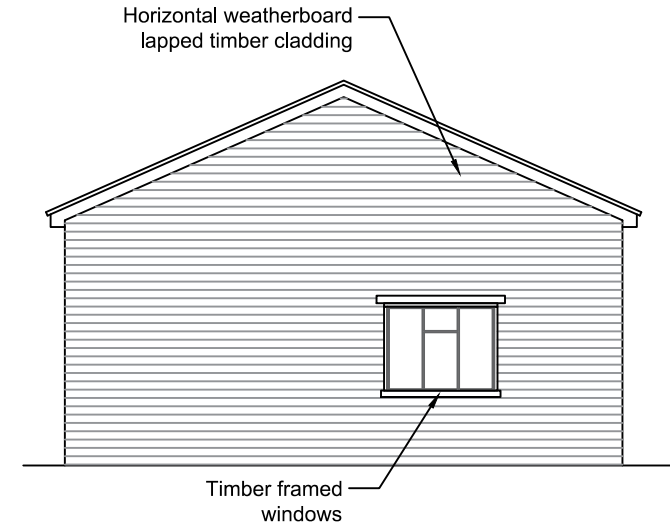

04 Elevation D
Scale 1:100

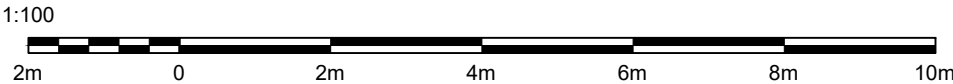

Rev	Date	Revision note	By	Chkd
Status. FOR PLANNING				

DEVTEC PROPERTIES

85 Carpenters, Billingshurst,
West Sussex, RH14 9RA
T: +44 (0) 1737 881 416
www.devtec-properties.com

Project Name: Firs Farm
Copthorne Common
Road, Copthorne

Project No. 23.0506a

Description: Proposed Elevations

Drawn:	MS	Checked:	GS
Scale:	1:100	Date:	06/10/24
Drawing No.	P-02-a		
Rev	#		