


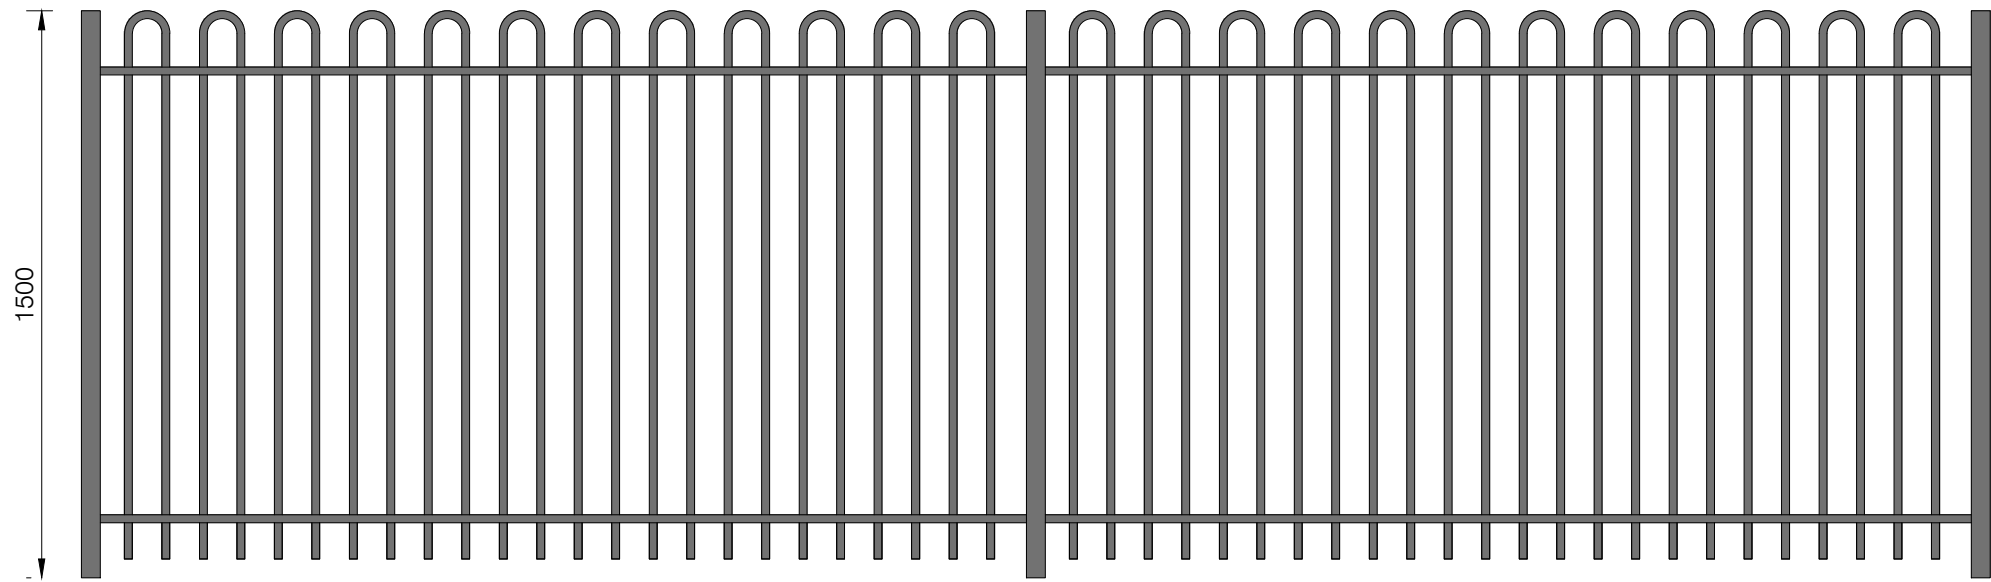

TYPICAL EXAMPLE - 1500mm HIGH HOOP TOP RAILING SCALE 1:20



IMAGES FROM PREVIOUS SCHEME SCALE - NTS

Revision	Date	Description
Rev		
This drawing is covered by copyright which remains with KWL Architects Ltd. and must not be reproduced in any form without their express permission. This drawing should not be scaled for construction purposes, use figured dimensions only.		

Drawn

Client CARE UK			
Project CARE HOME, FRANCIS COURT, CRAWLEY			
Drawing NOTHERN BOUNDARY FENCE			
Scale NTS @ A2	Date 03.07.2026	Drawn MA	Checked
Job No. 5289	Dwg No. PL104	Revision	Status PLANNING



KWL Architects

Poplar House Hazell Drive
Newport S.Wales NP108FY
T.+44 (0)1633 81 71 71
www.kwlarchitects.co.uk