


	 Luminaire G
Type	Indicative Symmetrical Floodlight
Lamp(s)	2700K
Lamp Flux (klm)	2.00
Maintenance Factor	1.00
No. in Project	1

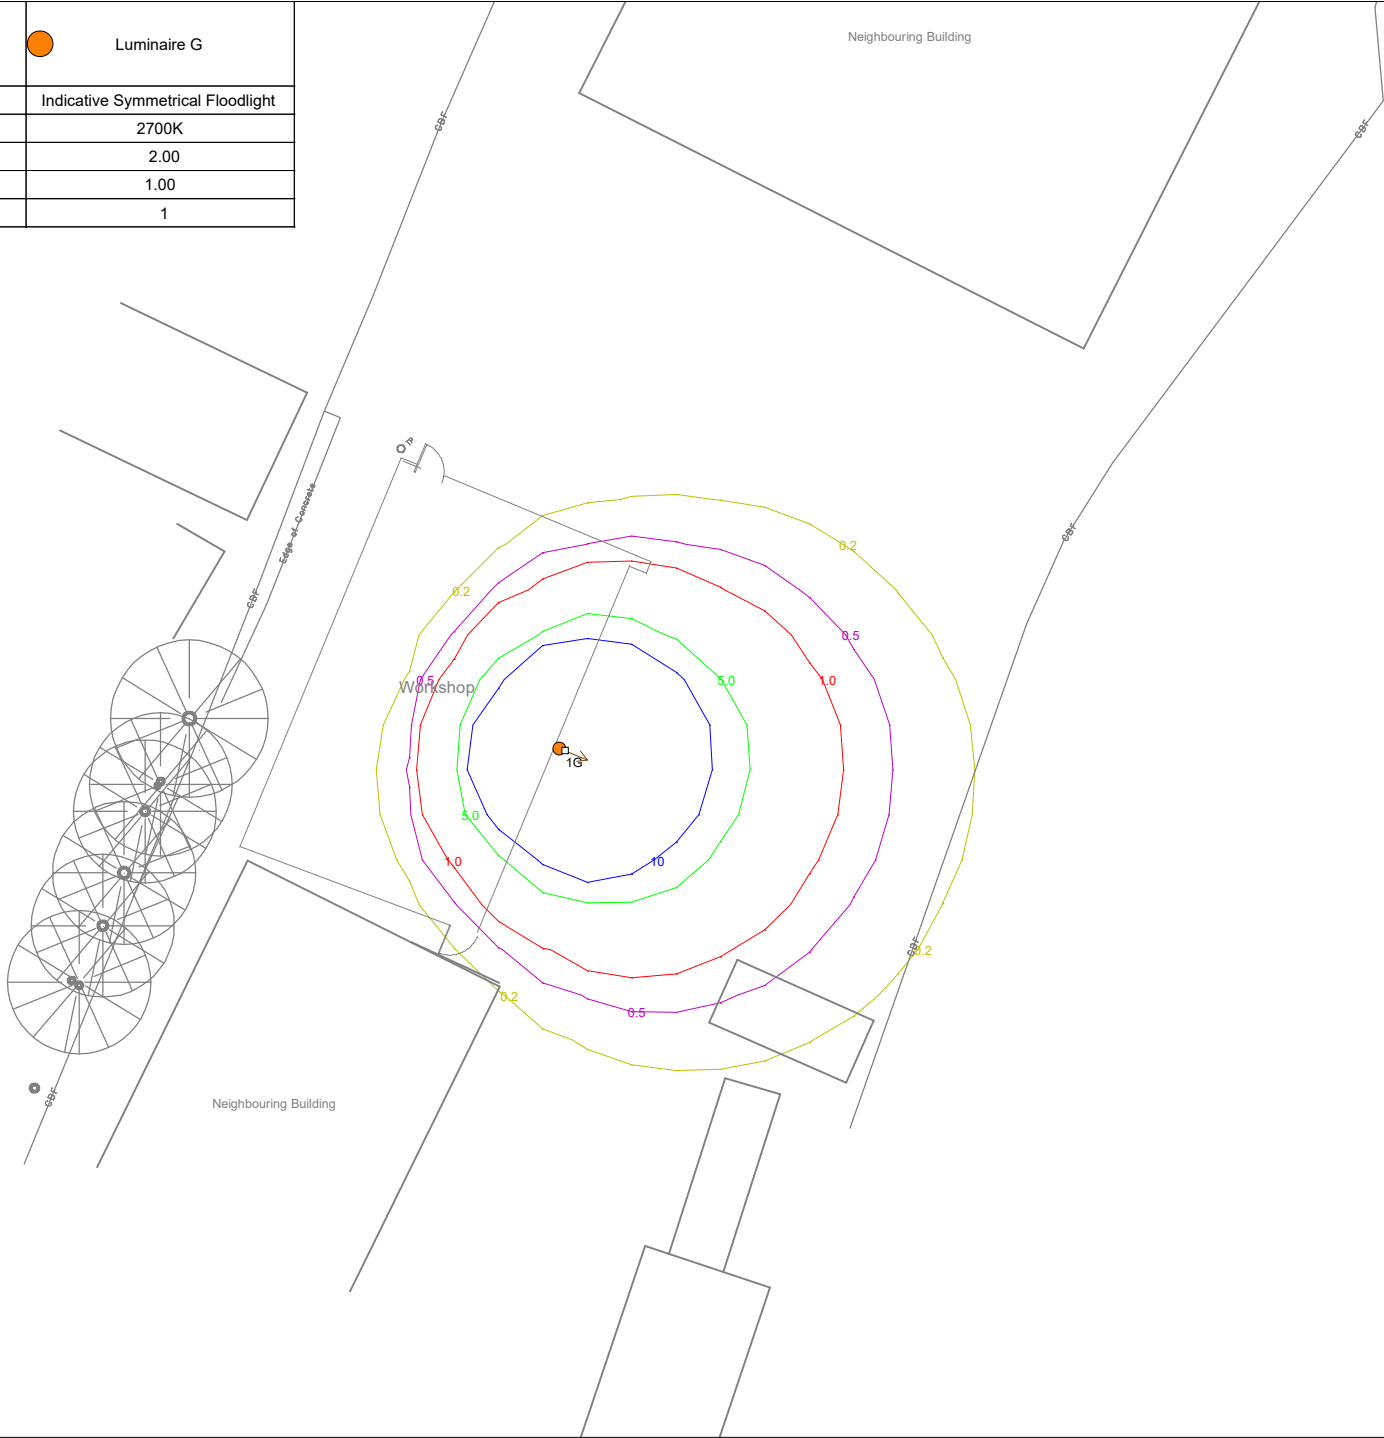

PROJECT NAME:
Brook Street Garage, Haywards Heath

PROJECT No:
3691-DFL-ELG-XX-LD-EO-13001

SCALE: **1:250** DATE: **7 November 2024**

CALCULATION:
Horizontal Illuminance (lux)

DESIGNER:
DFL-UK (SP)

Indicative light spill diagram.
> Not for construction.
> Initial light levels shown.
> Light spill diagram does not consider blocking or shading effects of light limiting objects and represents worst-case horizontal light spill at ground floor level.
> Light spill diagram to be read in conjunction with Lighting Strategy: 3691-DFL-ELG-XX-RP-EO-13001-S3

Isolux contours shown:
10 Lux: Blue
5.0 Lux: Green
1.0 Lux: Red
0.5 Lux: Purple
0.2 Lux: Yellow

Page Size: A4
Scale: 1:250

CHECKED BY: **AJB** APPROVED BY: **AL**

REVISION: **P0X** SUITABILITY: **S3**

PREPARED BY:

DFL-UK
+44 (0)1962 855080
17/18 City Business Centre,
Winchester Hants,
SO23 7TA.
e-mail: info@dfi-uk.com
website: www.dfi-uk.com