



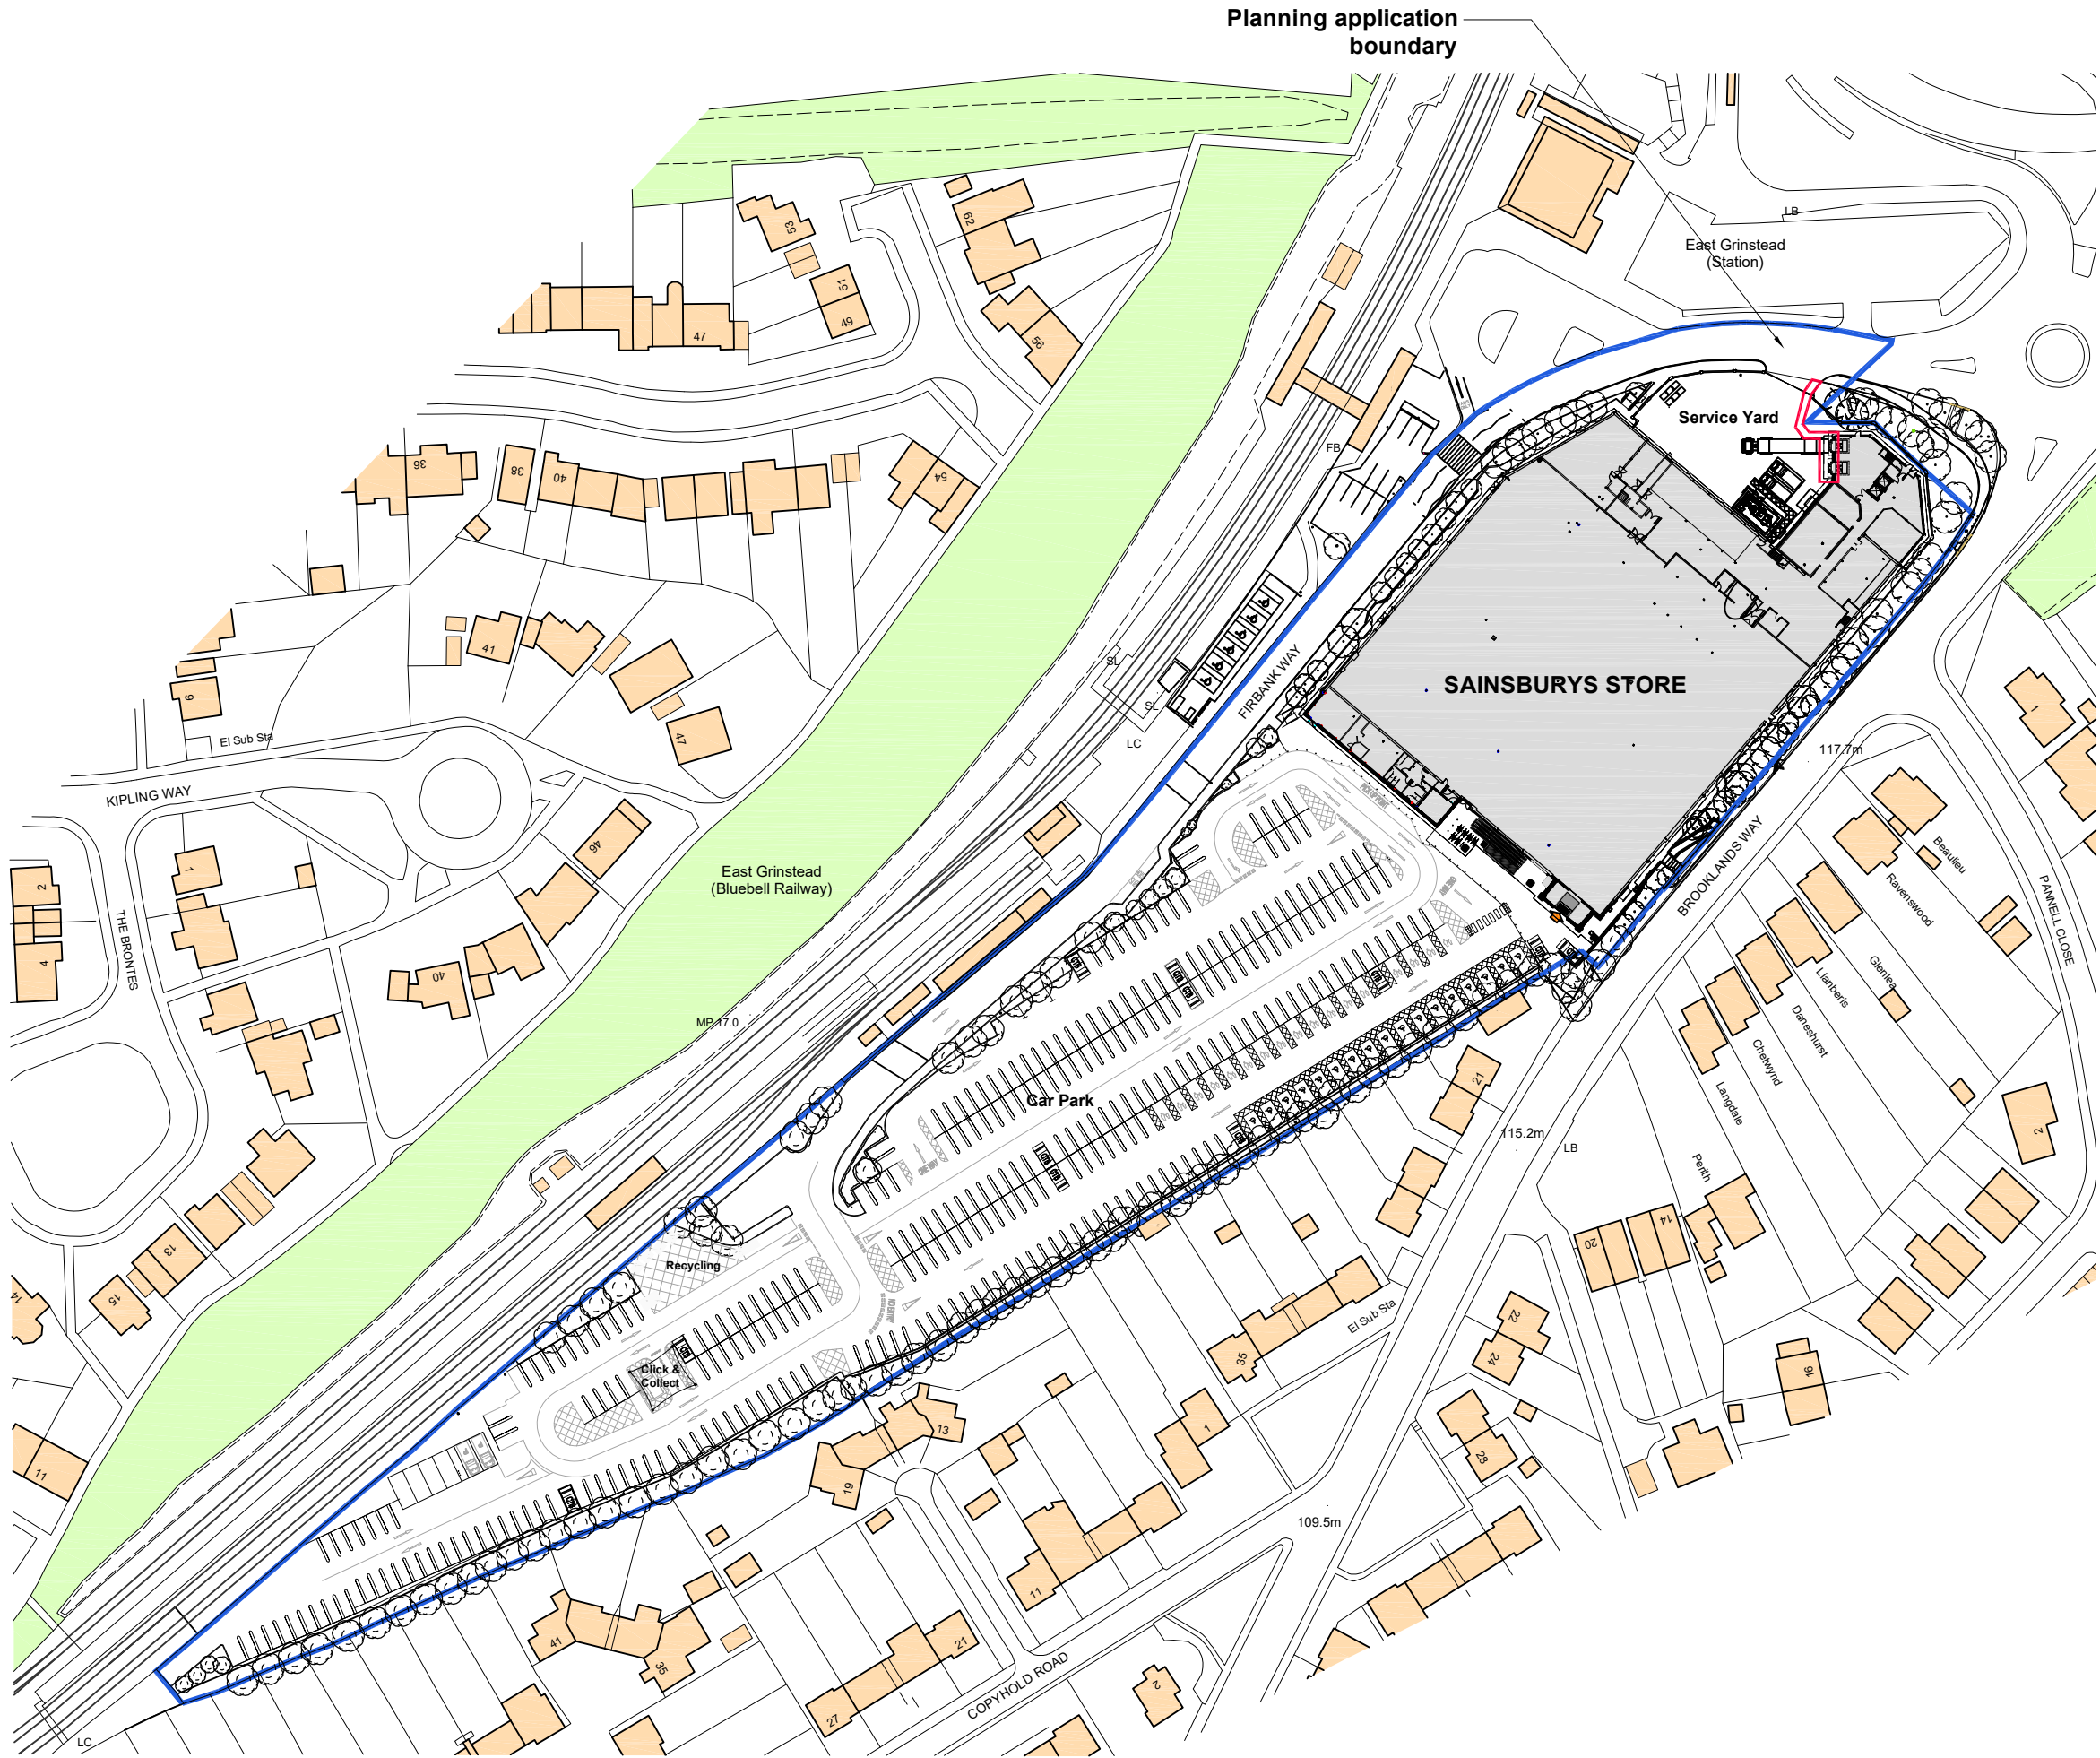

Ordnance Survey © Crown Copyright 2024. All rights reserved. Licence Number 100006297

NOTES:
The boundaries & ownerships shown on this drawing are based on third party information provided by others. The author takes no responsibility for the accuracy of the information shown. Suitability of information shown is to be confirmed/approved by others prior to inclusion or reference in any documentation.

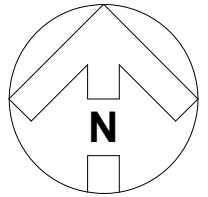

0m 25 50
1:1250

- Planning Application boundary
50 sqm (0.01 acres)
- Site Area
21,338 sqm (5.27 acres)

REVISION: 2	BY: PC	CHECKED:	DATE: 28/10/2025
red line application area updated			
REVISION: 1	BY: PC	CHECKED:	DATE: 08/10/2025
Initial issue			

STATUS
A3 | PLANNING

CLIENT

Sainsbury's

PROJECT
**EAST GRINSTEAD
UNLOADING BAY CANOPY
AMENDMENTS**

TITLE
SITE LOCATION PLAN

Hadfield Cawkwell Davidson
Broomgrove Lodge, 13 Broomgrove Rd, Sheffield, S10 2LZ T 0114 266 8181 www.hcd.co.uk

HCD PROJECT NO. 2023-016	SCALE 1:1250 @ A3	REV. 2
ASSET-ID, PROGRAMME CODE AS-2059_XXXX	ORIGINATOR HCD	DIVISION Z07
LEVEL 00	TYPE - ROLE - NUMBER SK-A-9870	