


Plan view

existing ground floor

drawing no. 004

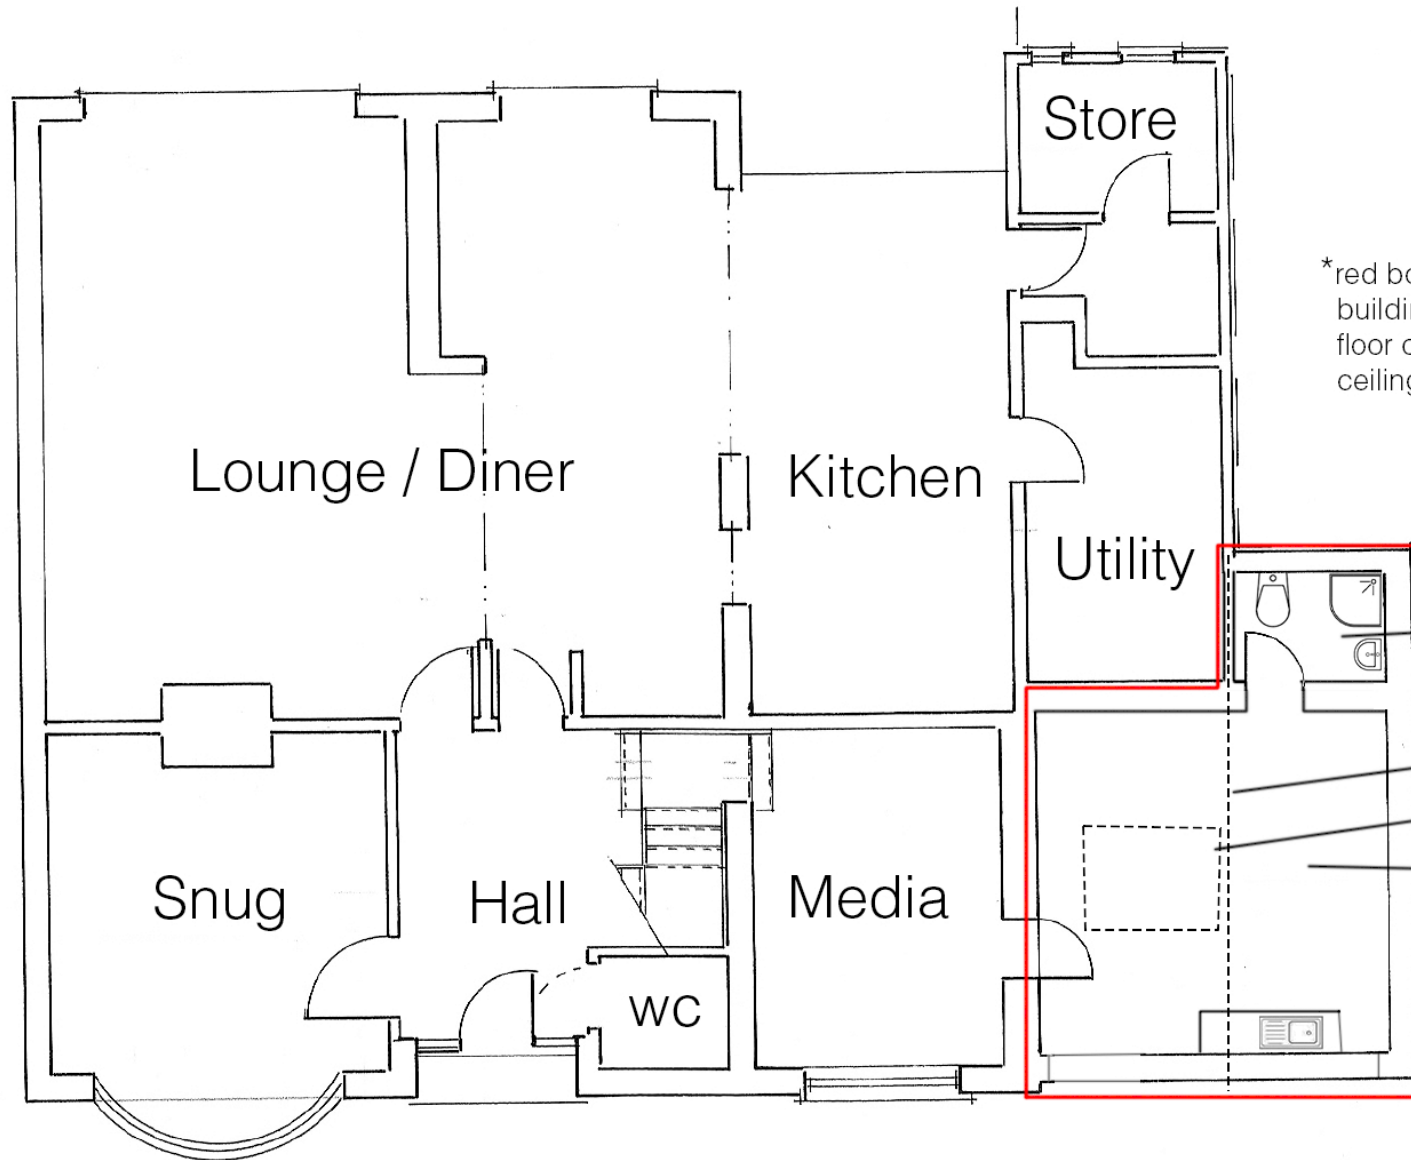

*red box shows part of building for change of use - ground floor only - floor to ceiling height 2430 mm ceiling with velux style skylight

shower room
(1950 x 1500mm)

Ridge line

Skylight

previous garage
(4650 x 4600mm)



Scale 1:100

Paper size A4

222 Holtye Road - East Grinstead