


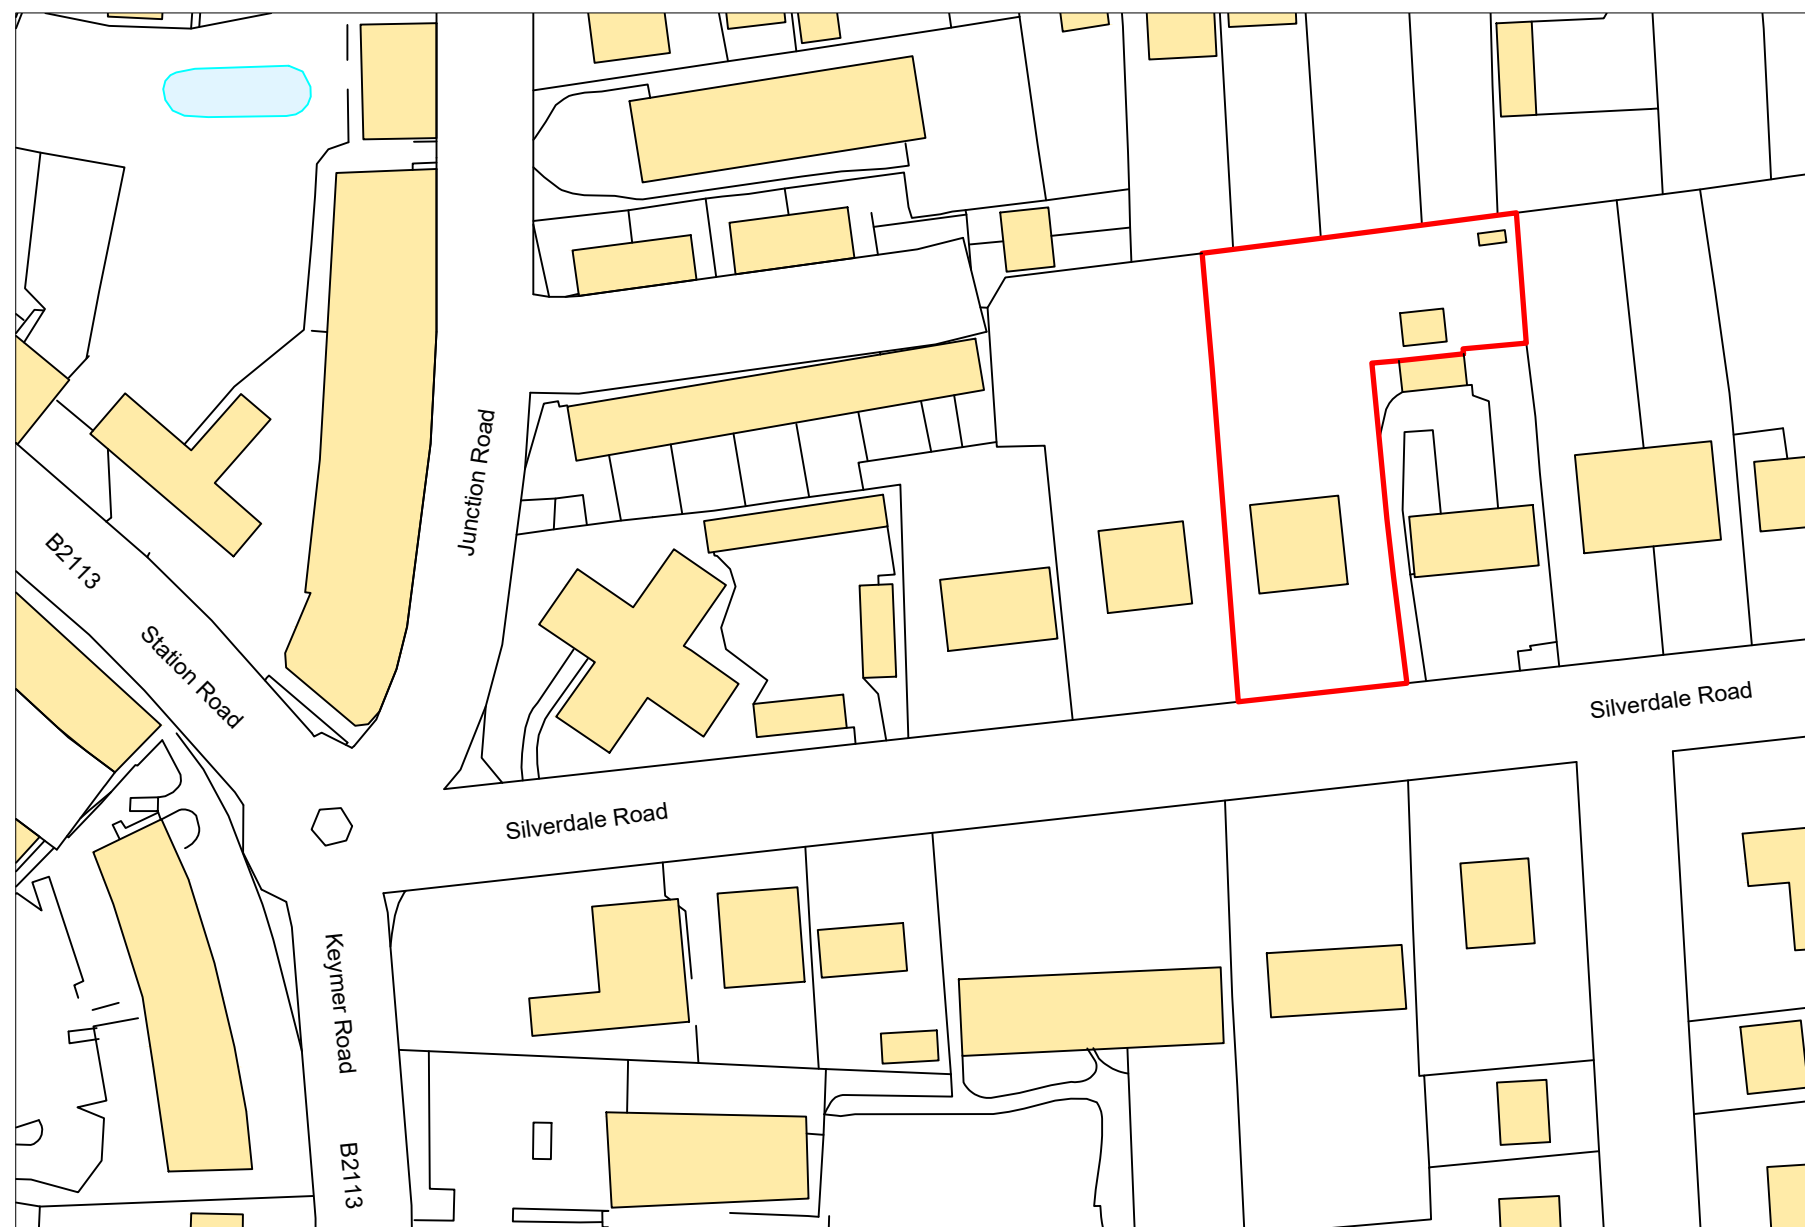


Ordnance Survey, (c) Crown Copyright 2022. All rights reserved. Licence number 100022432

- 01

LOCATION PLAN
- 01

SCALE 1:1250

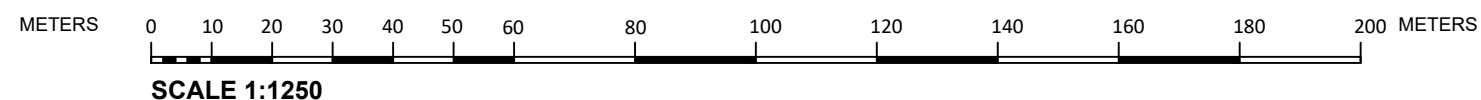

**FOR DEVELOPMENT CONTROL
PURPOSES ONLY**

KEY

— Application boundary (2561 m²)

0	11/01/2023	First Issue	DTH
Rev	Date	Purpose of revision	Drawn



Project	Proposed Garage at 5 Silverdale Road Burgess Hill West Sussex RH15 0ED		
Client	Mr and Mrs Smith		
Drawing title	Location Plan		
Scale	1:1250 @ A3	Date	11 January 2023
Drawn-by	DTH		Rev
Drawing number	101678/SMITH/002/ PL-01		0