



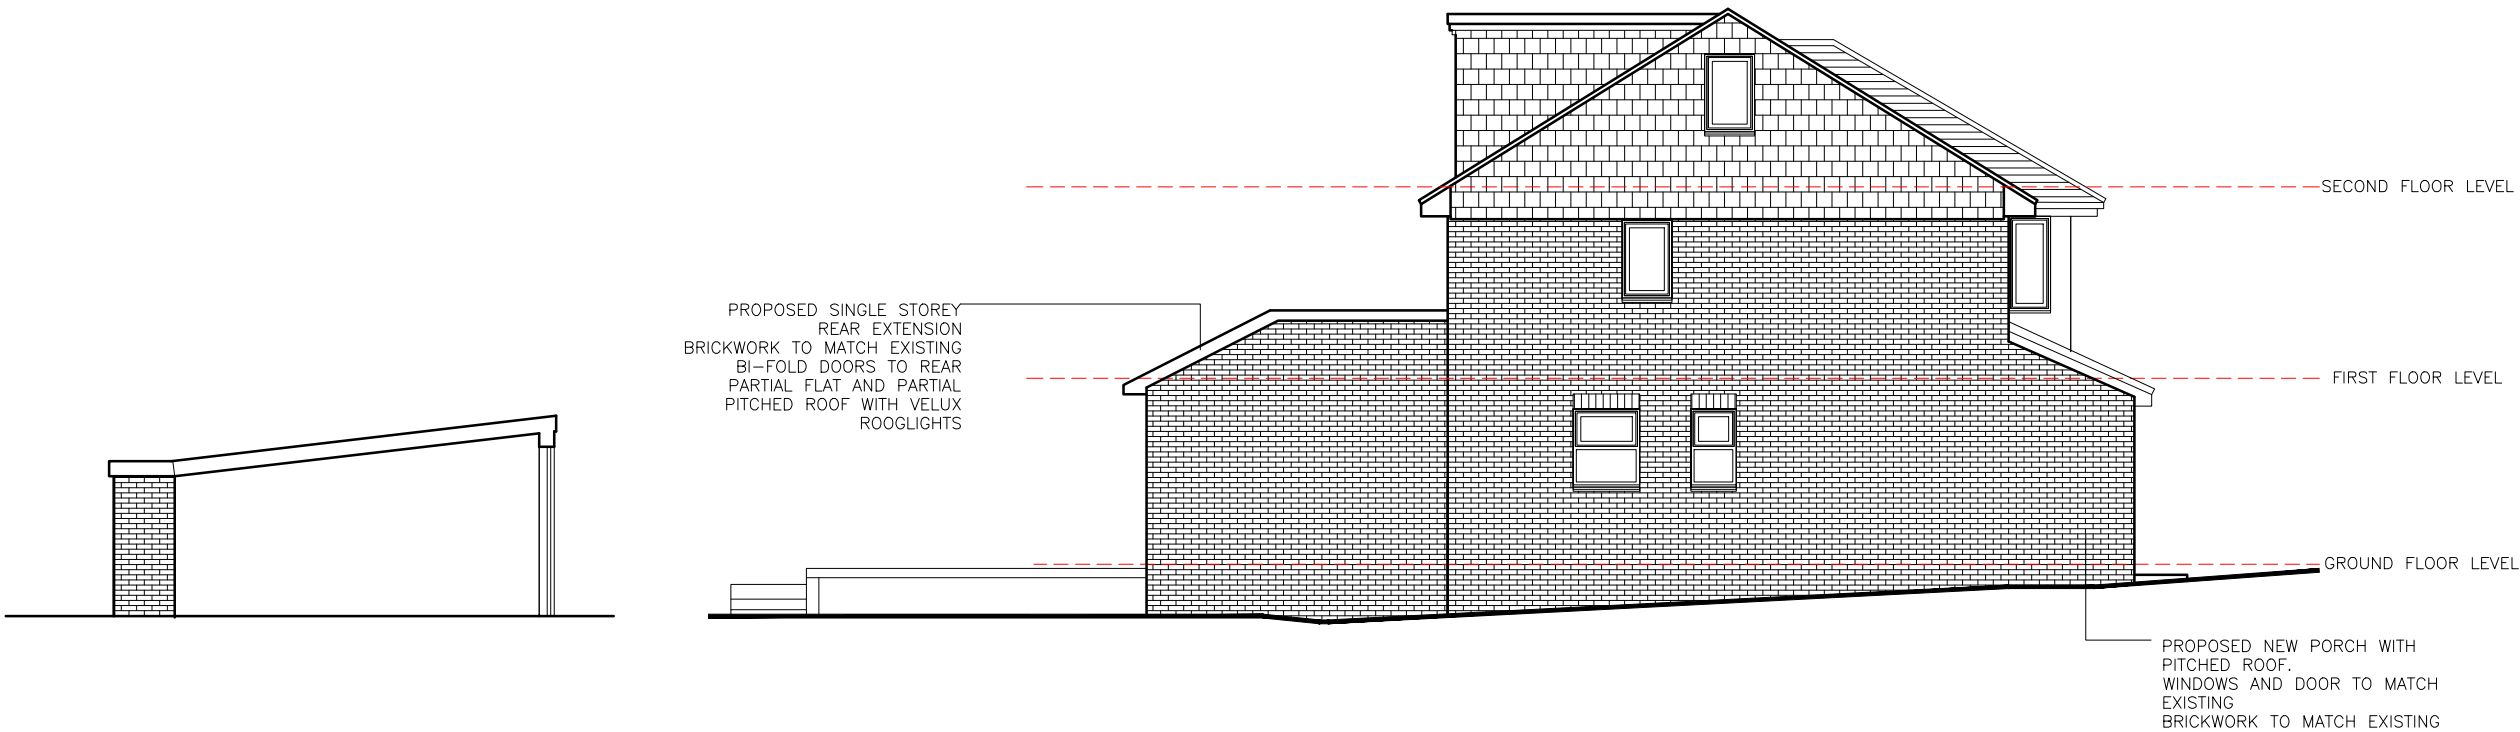


E) Proposed Side Elevation of Garage

C) Proposed Side Elevation

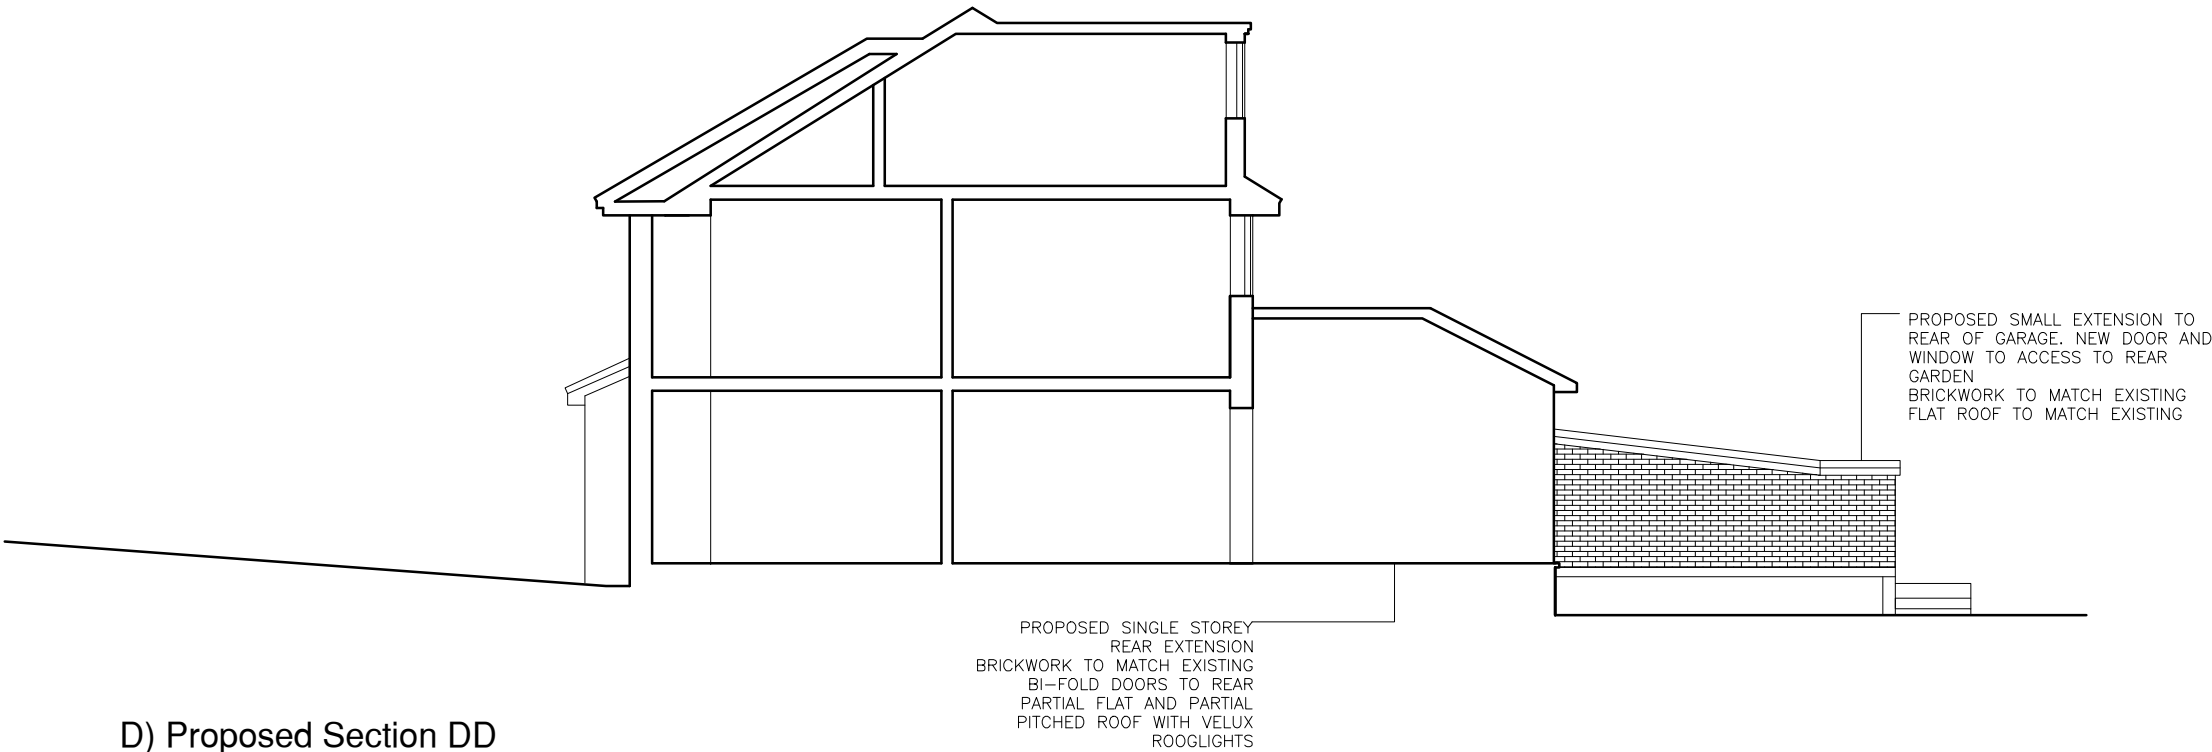

D) Proposed Section DD

PLANNING DRAWING

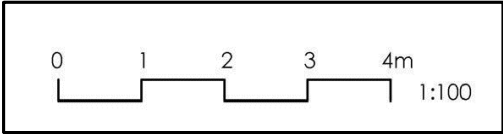

SARAH BREEZE RIBA

Client
Ashley & Anna Swan

Project
12 Sheppeys
Haywards Heath
West Sussex RH16 4NZ

Title
Proposed Side Elevation & Section

Drawn by
SB

Checked by
AS&AS

Scale
A3 @ 1:100

Date
11/04/2025

Project no.	Dwg. no.	Revision	Prelim.
BA205	13	--	