

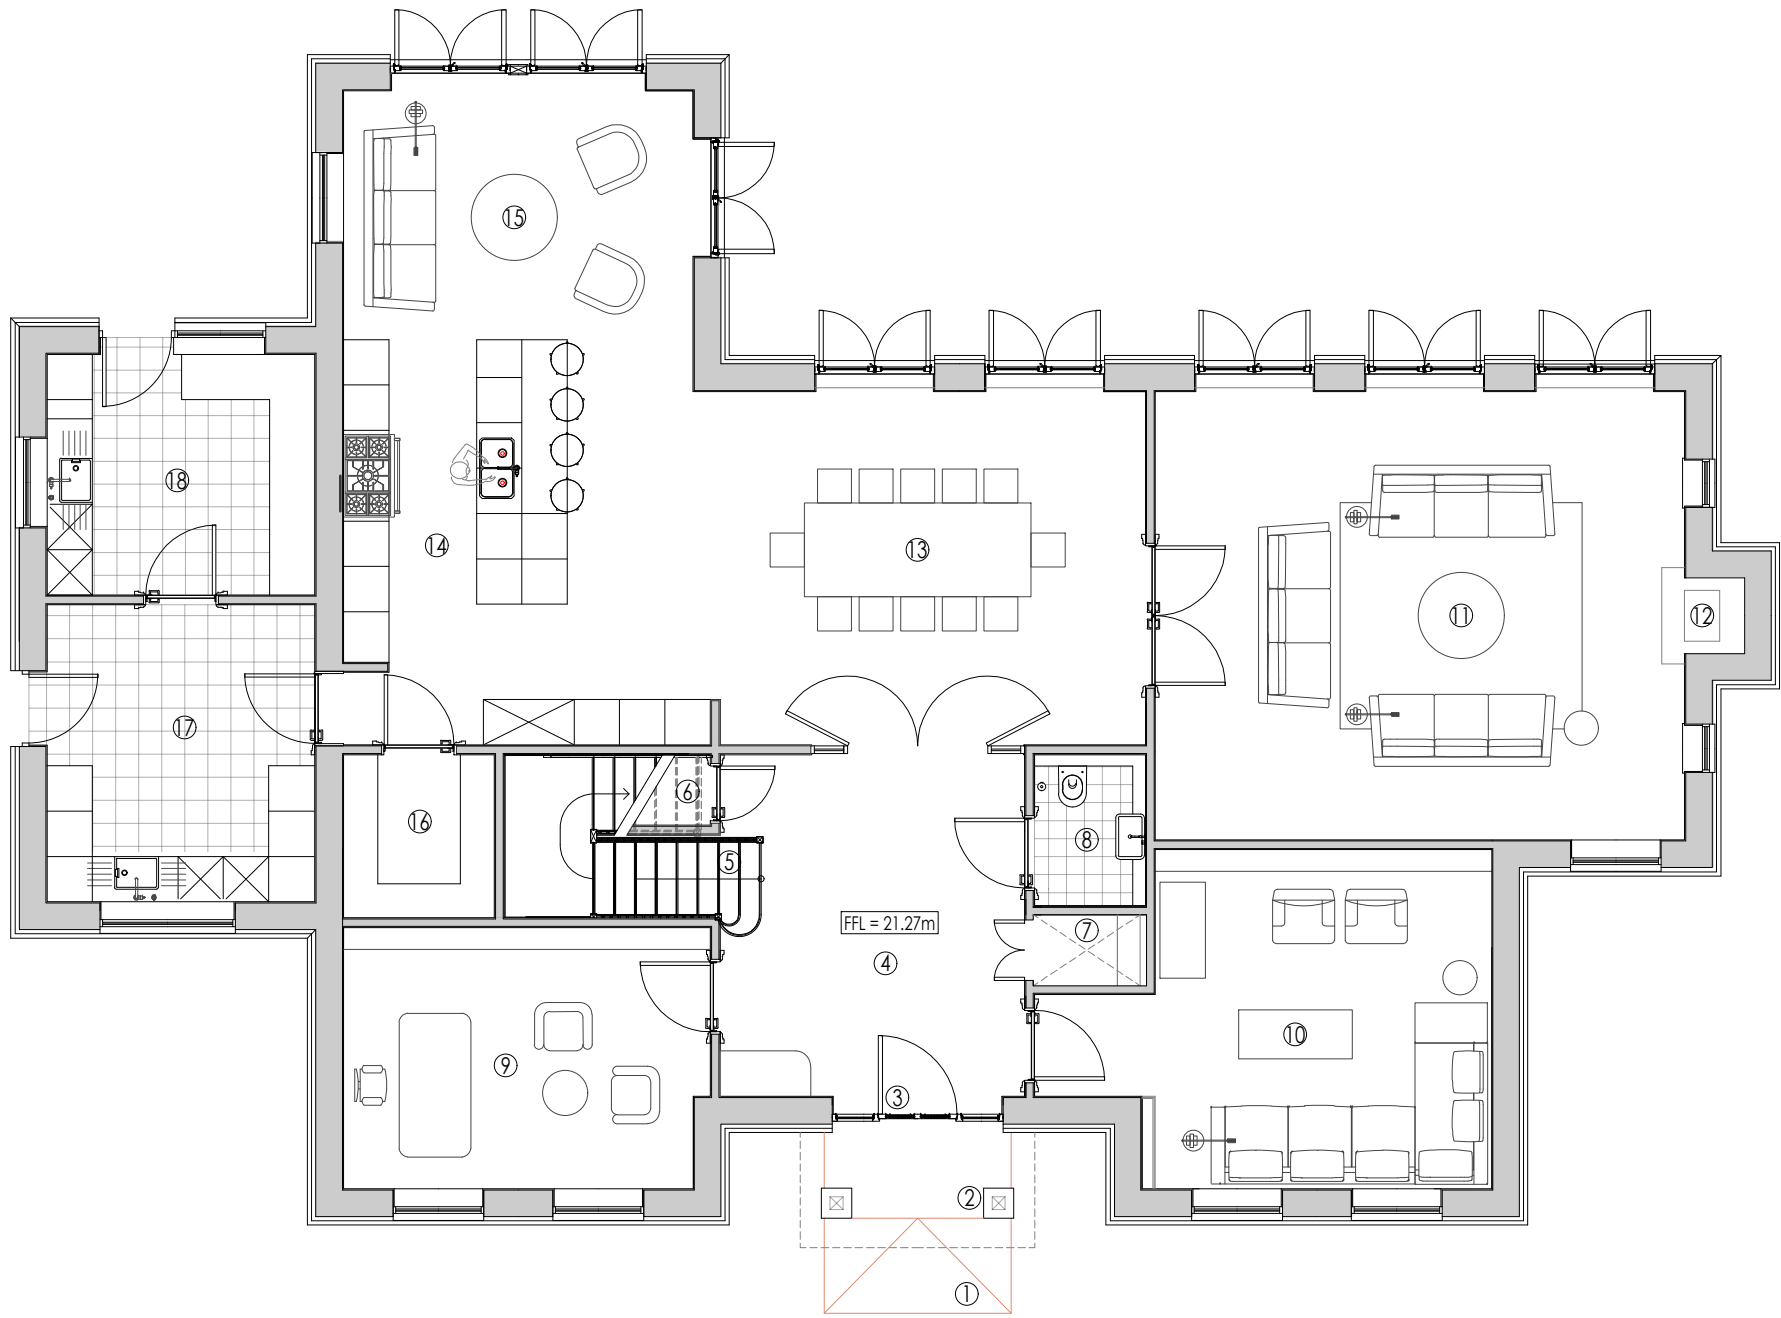
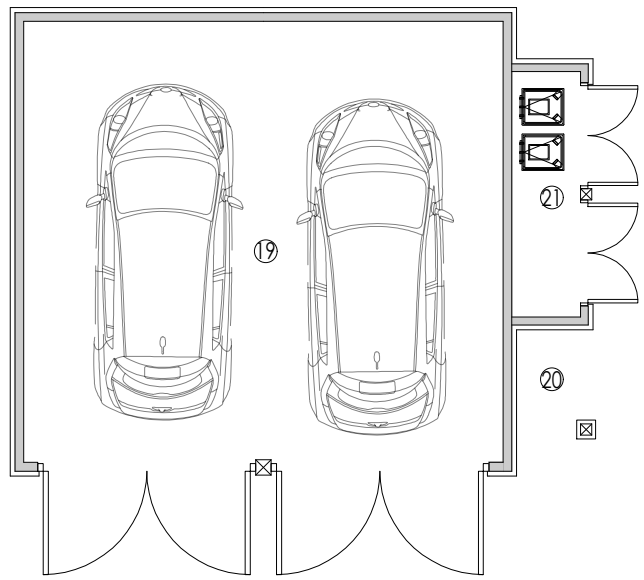


- Ground Floor General Arrangement Key:
- 1 - Covered Porch
 - 2 - Level Threshold Ramp
 - 3 - Front Entrance Door
 - 4 - Entrance Hall
 - 5 - Staircase
 - 6 - Coats Cupboard
 - 7 - Lift
 - 8 - WC
 - 9 - Study
 - 10 - Snug
 - 11 - Drawing Room
 - 12 - Wood Burner
 - 13 - Dining Room
 - 14 - Kitchen
 - 15 - Family Room
 - 16 - Pantry
 - 17 - Boat Room
 - 18 - Utility Room
 - 19 - Garage
 - 20 - Log Store
 - 21 - Bin Store

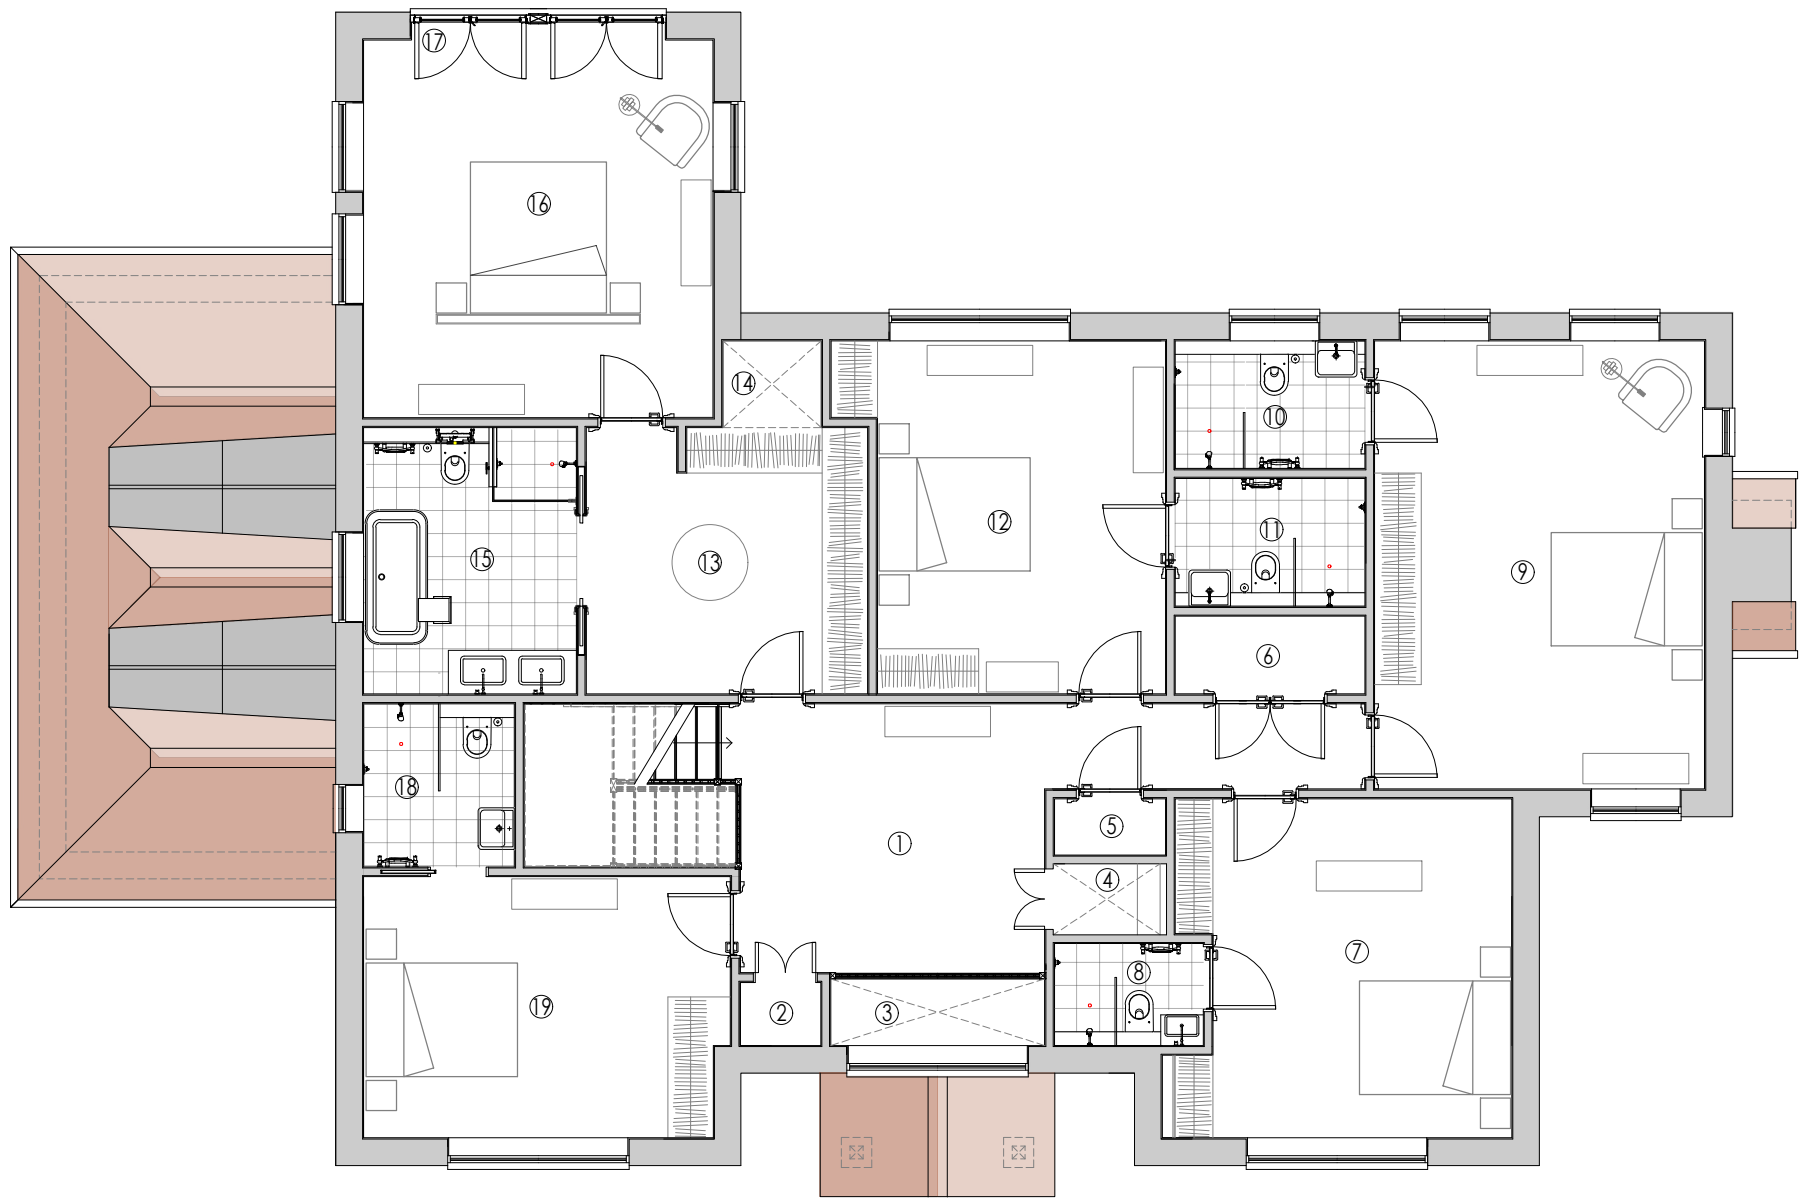

PLOT A GROUND FLOOR GENERAL ARRANGEMENT - AS PROPOSED
SCALE @ 1:100 ON AN A1 SHEET

- First Floor General Arrangement Key:
- 1 - Landing
 - 2 - Cupboard
 - 3 - Void over Entrance Hall below
 - 4 - Lift
 - 5 - Cupboard
 - 6 - Airing Cupboard
 - 7 - Bedroom
 - 8 - En Suite
 - 9 - Bedroom
 - 10 - En Suite
 - 11 - En Suite
 - 12 - Bedroom
 - 13 - Dressing Room
 - 14 - Plant Cupboard
 - 15 - Main En Suite
 - 16 - Main Bedroom
 - 17 - Juliet Balcony
 - 18 - En Suite
 - 19 - Bedroom

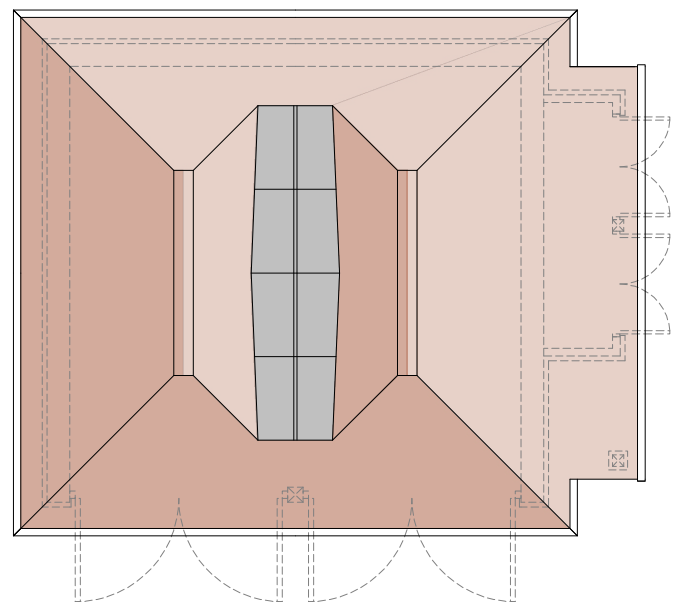

PLOT A FIRST FLOOR GENERAL ARRANGEMENT - AS PROPOSED
SCALE @ 1:100 ON AN A1 SHEET

*	*	*	*		*
REV.	DATE.	BY.	AMENDMENT.		CHK.

PLANNING



2 Lucastes Mews, Paddockhall Road,
Haywards Heath,
West Sussex, RH16 1HE
(01444) 452604
hh@gouldbaxter.co.uk
www.gouldbaxter.co.uk

NOTES:
DO NOT SCALE OFF THIS DRAWING UNLESS FOR PLANNING PURPOSES.
CHECK ALL DIMENSIONS ON SITE BEFORE ANY WORK IS COMMENCED.
ALL GOODS MATERIALS AND WORKMANSHIP MUST CONFORM WITH
CURRENT BUILDING REGULATIONS, BRITISH STANDARDS AND CODES OF
PRACTICE.
COPYRIGHT OF THIS DRAWING IS RETAINED BY GOULD PROPERTY
CONSULTANTS LLP T/A GOULD-BAXTER AND IT MUST NOT BE REPRODUCED
WITHOUT WRITTEN CONSENT.

CLIENT: Mr. D. Hill
PROJECT: Pascott's Farm Snowdrop Lane Lindfield, West Sussex RH16 2QE

DRAWING:
Plot A General Arrangement
As Proposed

DATE: 01.04.2026	SCALE AT A1: 1:100	DRAWN BY: RH CHECKED BY: MC
---------------------	-----------------------	--------------------------------

JOB NO. GH814	DRAWING NO. PL.002	REV. *
------------------	-----------------------	-----------

