


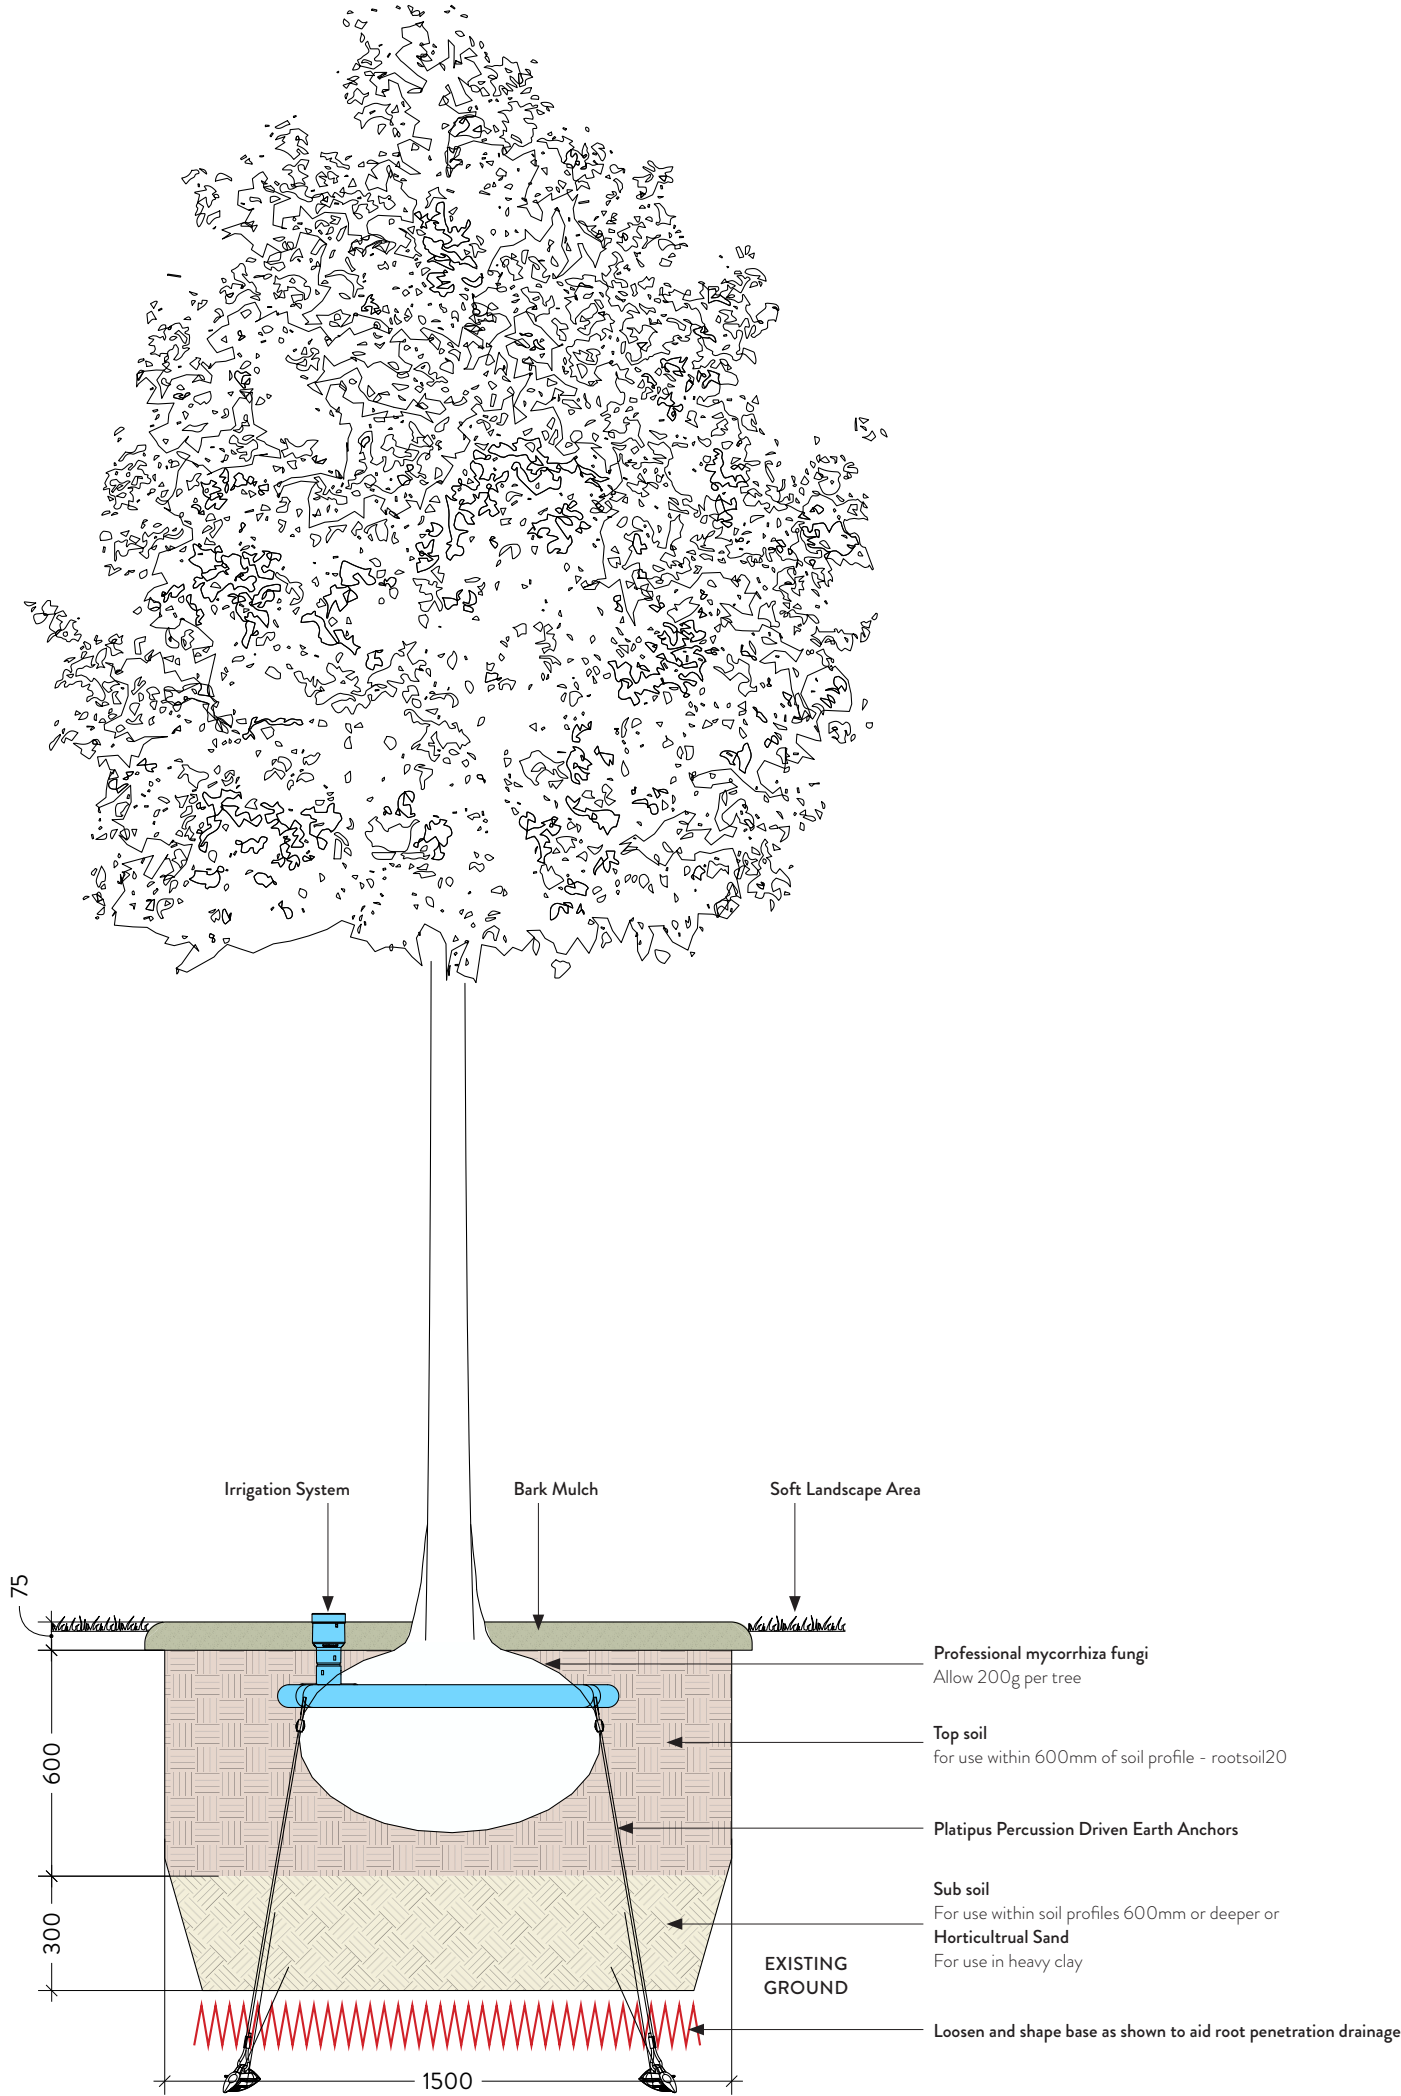

T1 Tree Pit for Semi Mature Tree in Soft Landscaping
1:10 @ A3

RACHEL
GOOZEE

GARDEN & PLANTING DESIGN

11 Lincoln Cottages, Brighton BN2 9UJ
T: 07801 354 944 E: hello@rachelgoozee.com
rachelgoozee.com

NOTES:

- This drawing is for reference ONLY

- Exact construction details to be prepared by contractor based on this outline specification

- Not suitable for construction unless stated

- Contractors must check all dimensions on site

- Only figured dimensions are to be worked from

- Drawings to be viewed in association with work of other consultants

- Discrepancies must be reported before proceeding

Copyright © Rachel Goozee Garden & Planting Design

CLIENT:
Generic

PROJECT:
Generic

DRAWING TITLE:
Tree Pit for Semi-Mature Tree in Soft Landscaping

DRAWING NO: T1	REV: A	DRAWN BY: MJG
PROJECT NO: -	SCALE @ A3: 1:10 @ A3	DATE: 19.04.24

DRAWING SUPPLIED BY: **GOOZEE
DESIGN**