


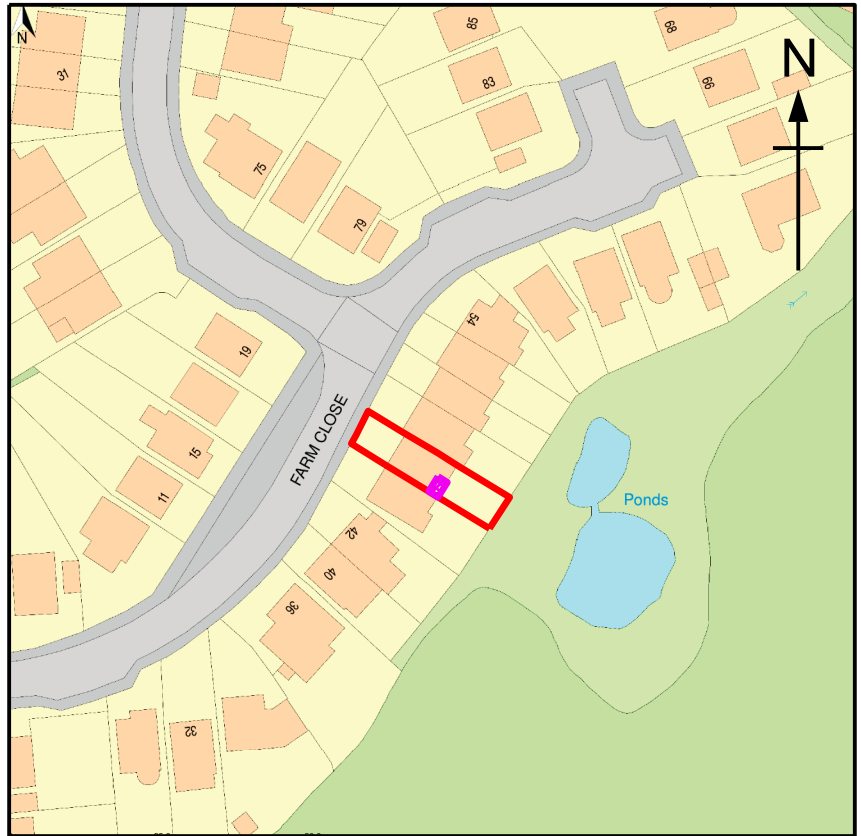

Proposed Location Plan

SCALE 1:1250



Proposed Block Plan

SCALE 1:500

	Client Ms Spurdens	Title Proposed Single Storey Rear Extension Location & Block Plans	Drawn By	Date 22/07/26
	Title 46 Farm Close, East Grinstead, West Sussex, RH19 3QG		Drawing Number JBD/RH19/3QG/050	Rev A