

These drawings have been prepared for planning purposes and are **not** to be used as production or construction drawings.

Do not scale from this drawing unless for planning application purposes.

© Sommerer Architecture & Living Limited 2026

General Notes

- Existing wall
- Proposed wall
- To be demolished

Rev	Date	Description
-	28.07.26	First Issue

Non Material Amendment Application

Red Oaks

Staplefield Road

RH17 5HY



Proposed ground floor

Scale: 1:100@A3

Revision: /



Drawing 2506-01-10

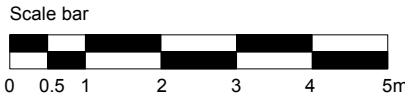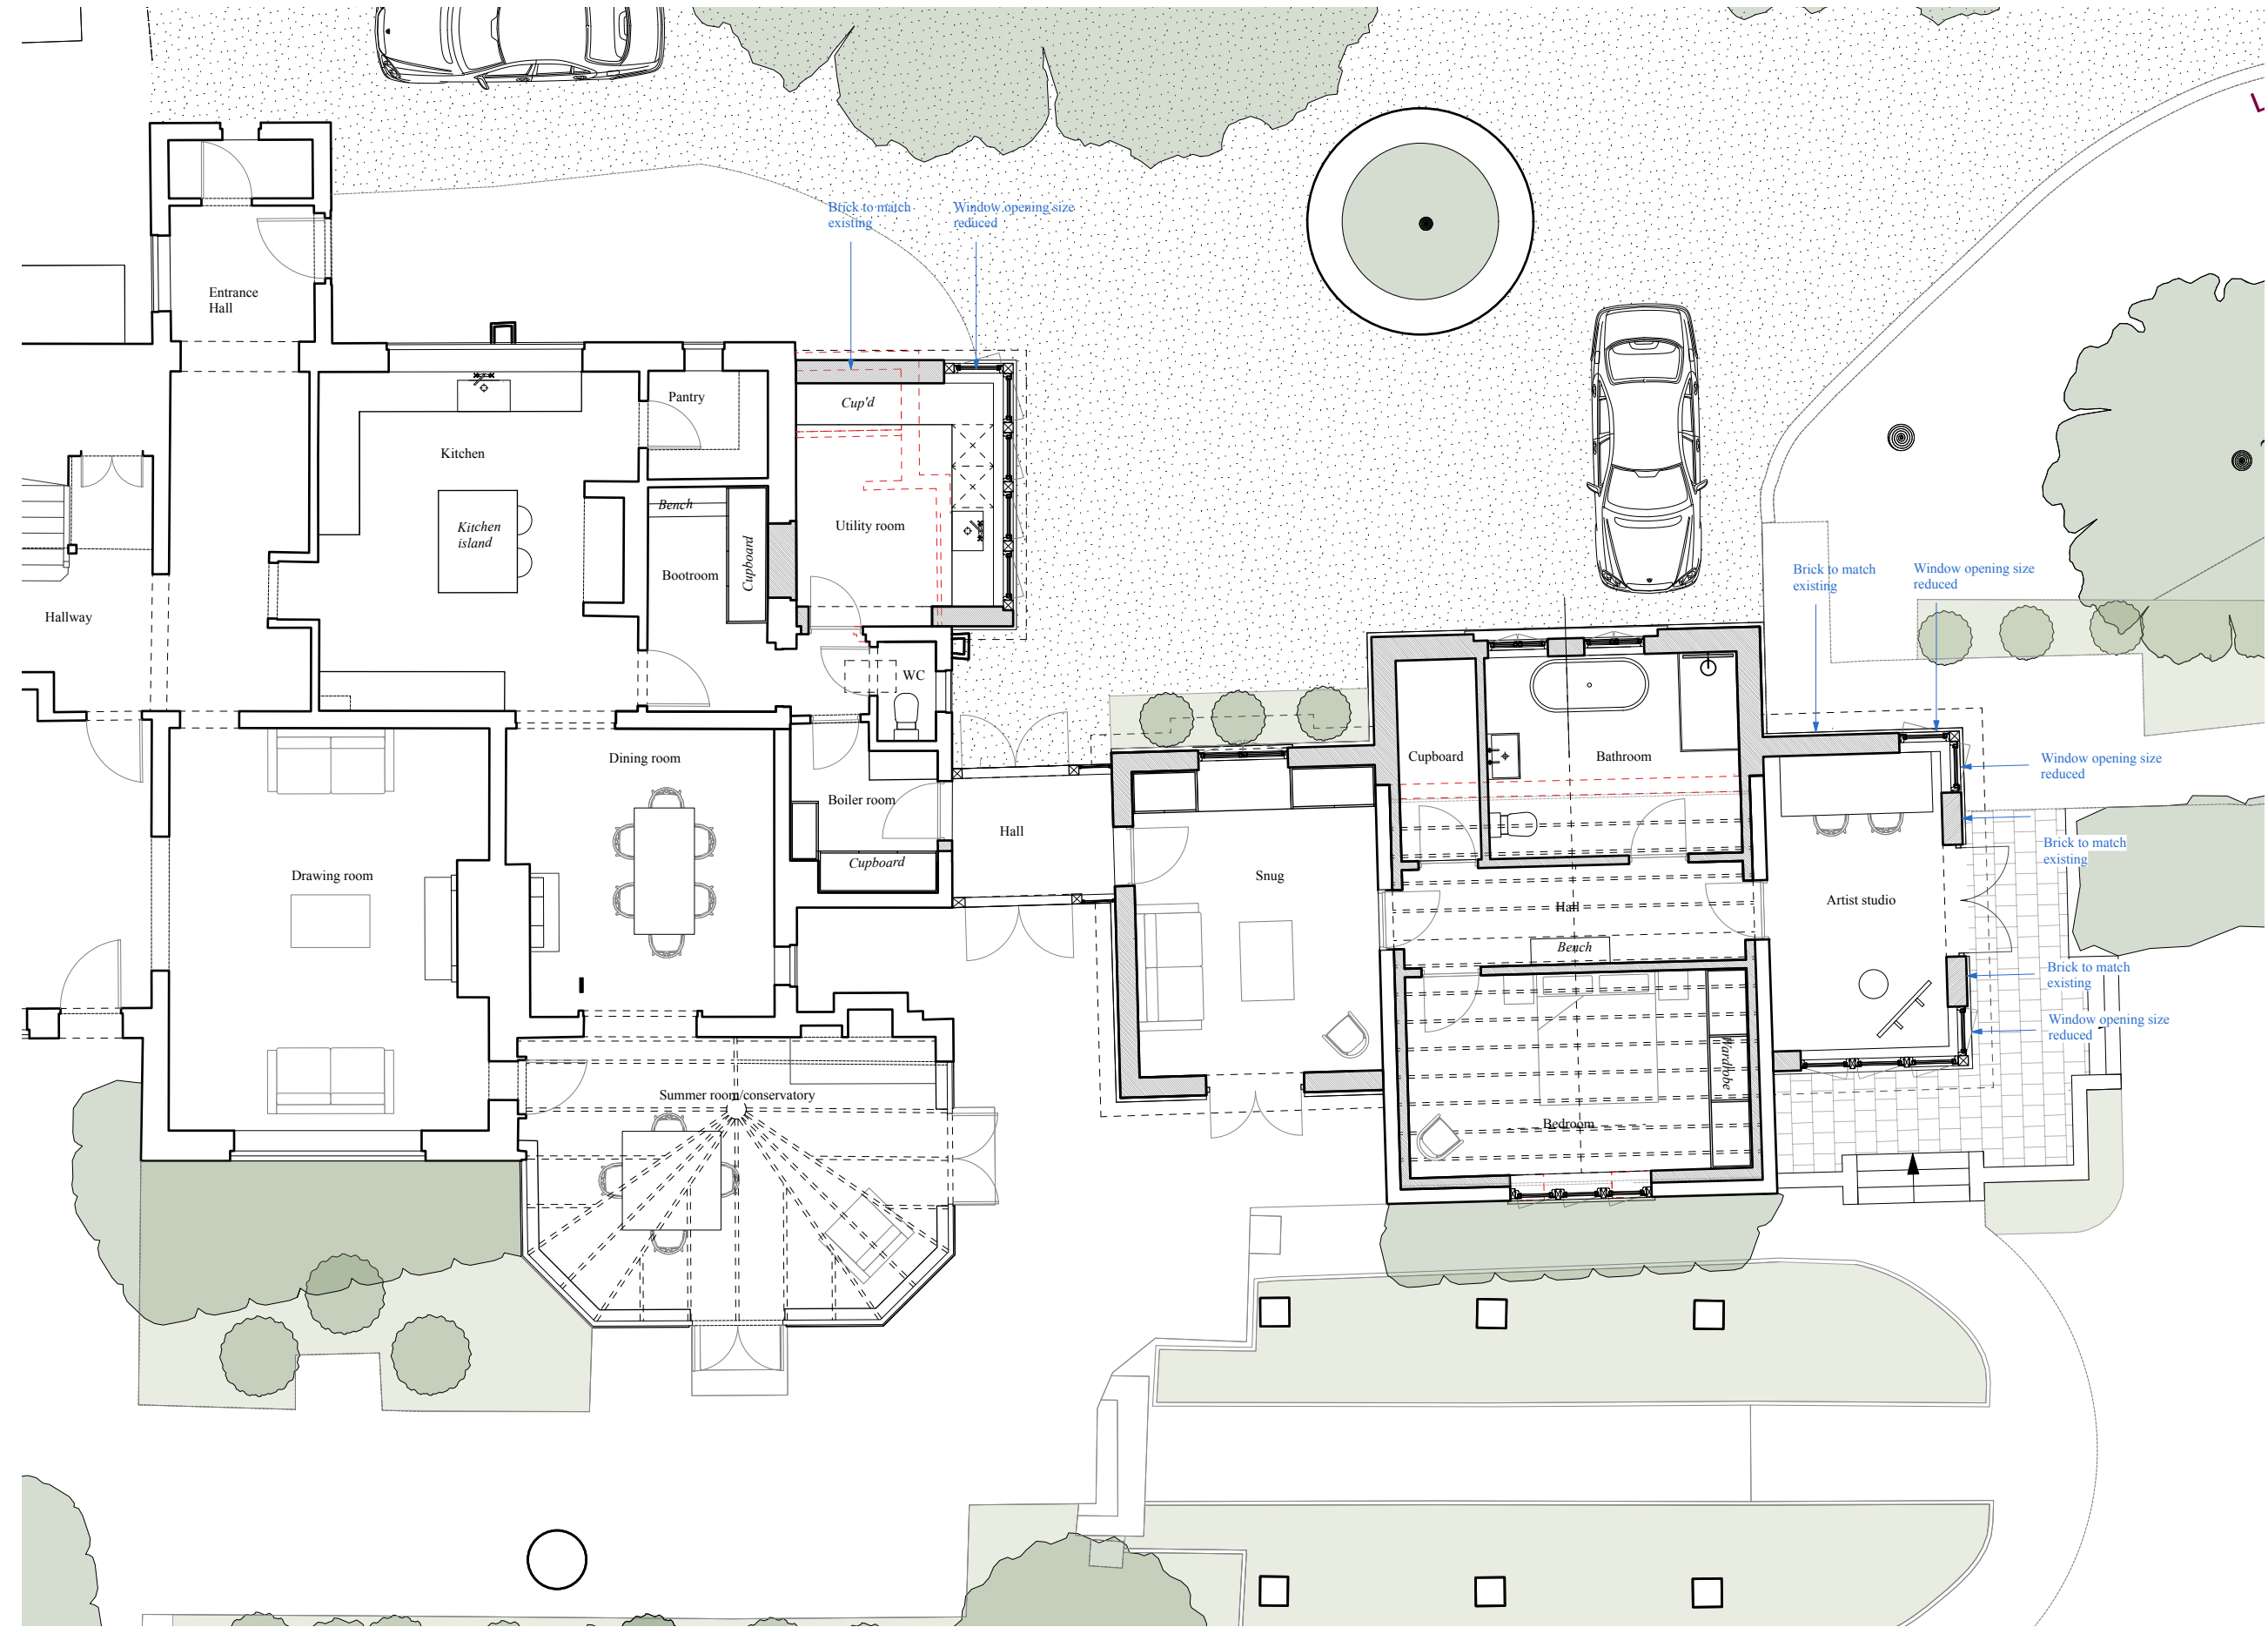

These drawings have been prepared in support of a Non-Material Amendment application to planning permission DM/25/3212. All amendments are stated in blue.