
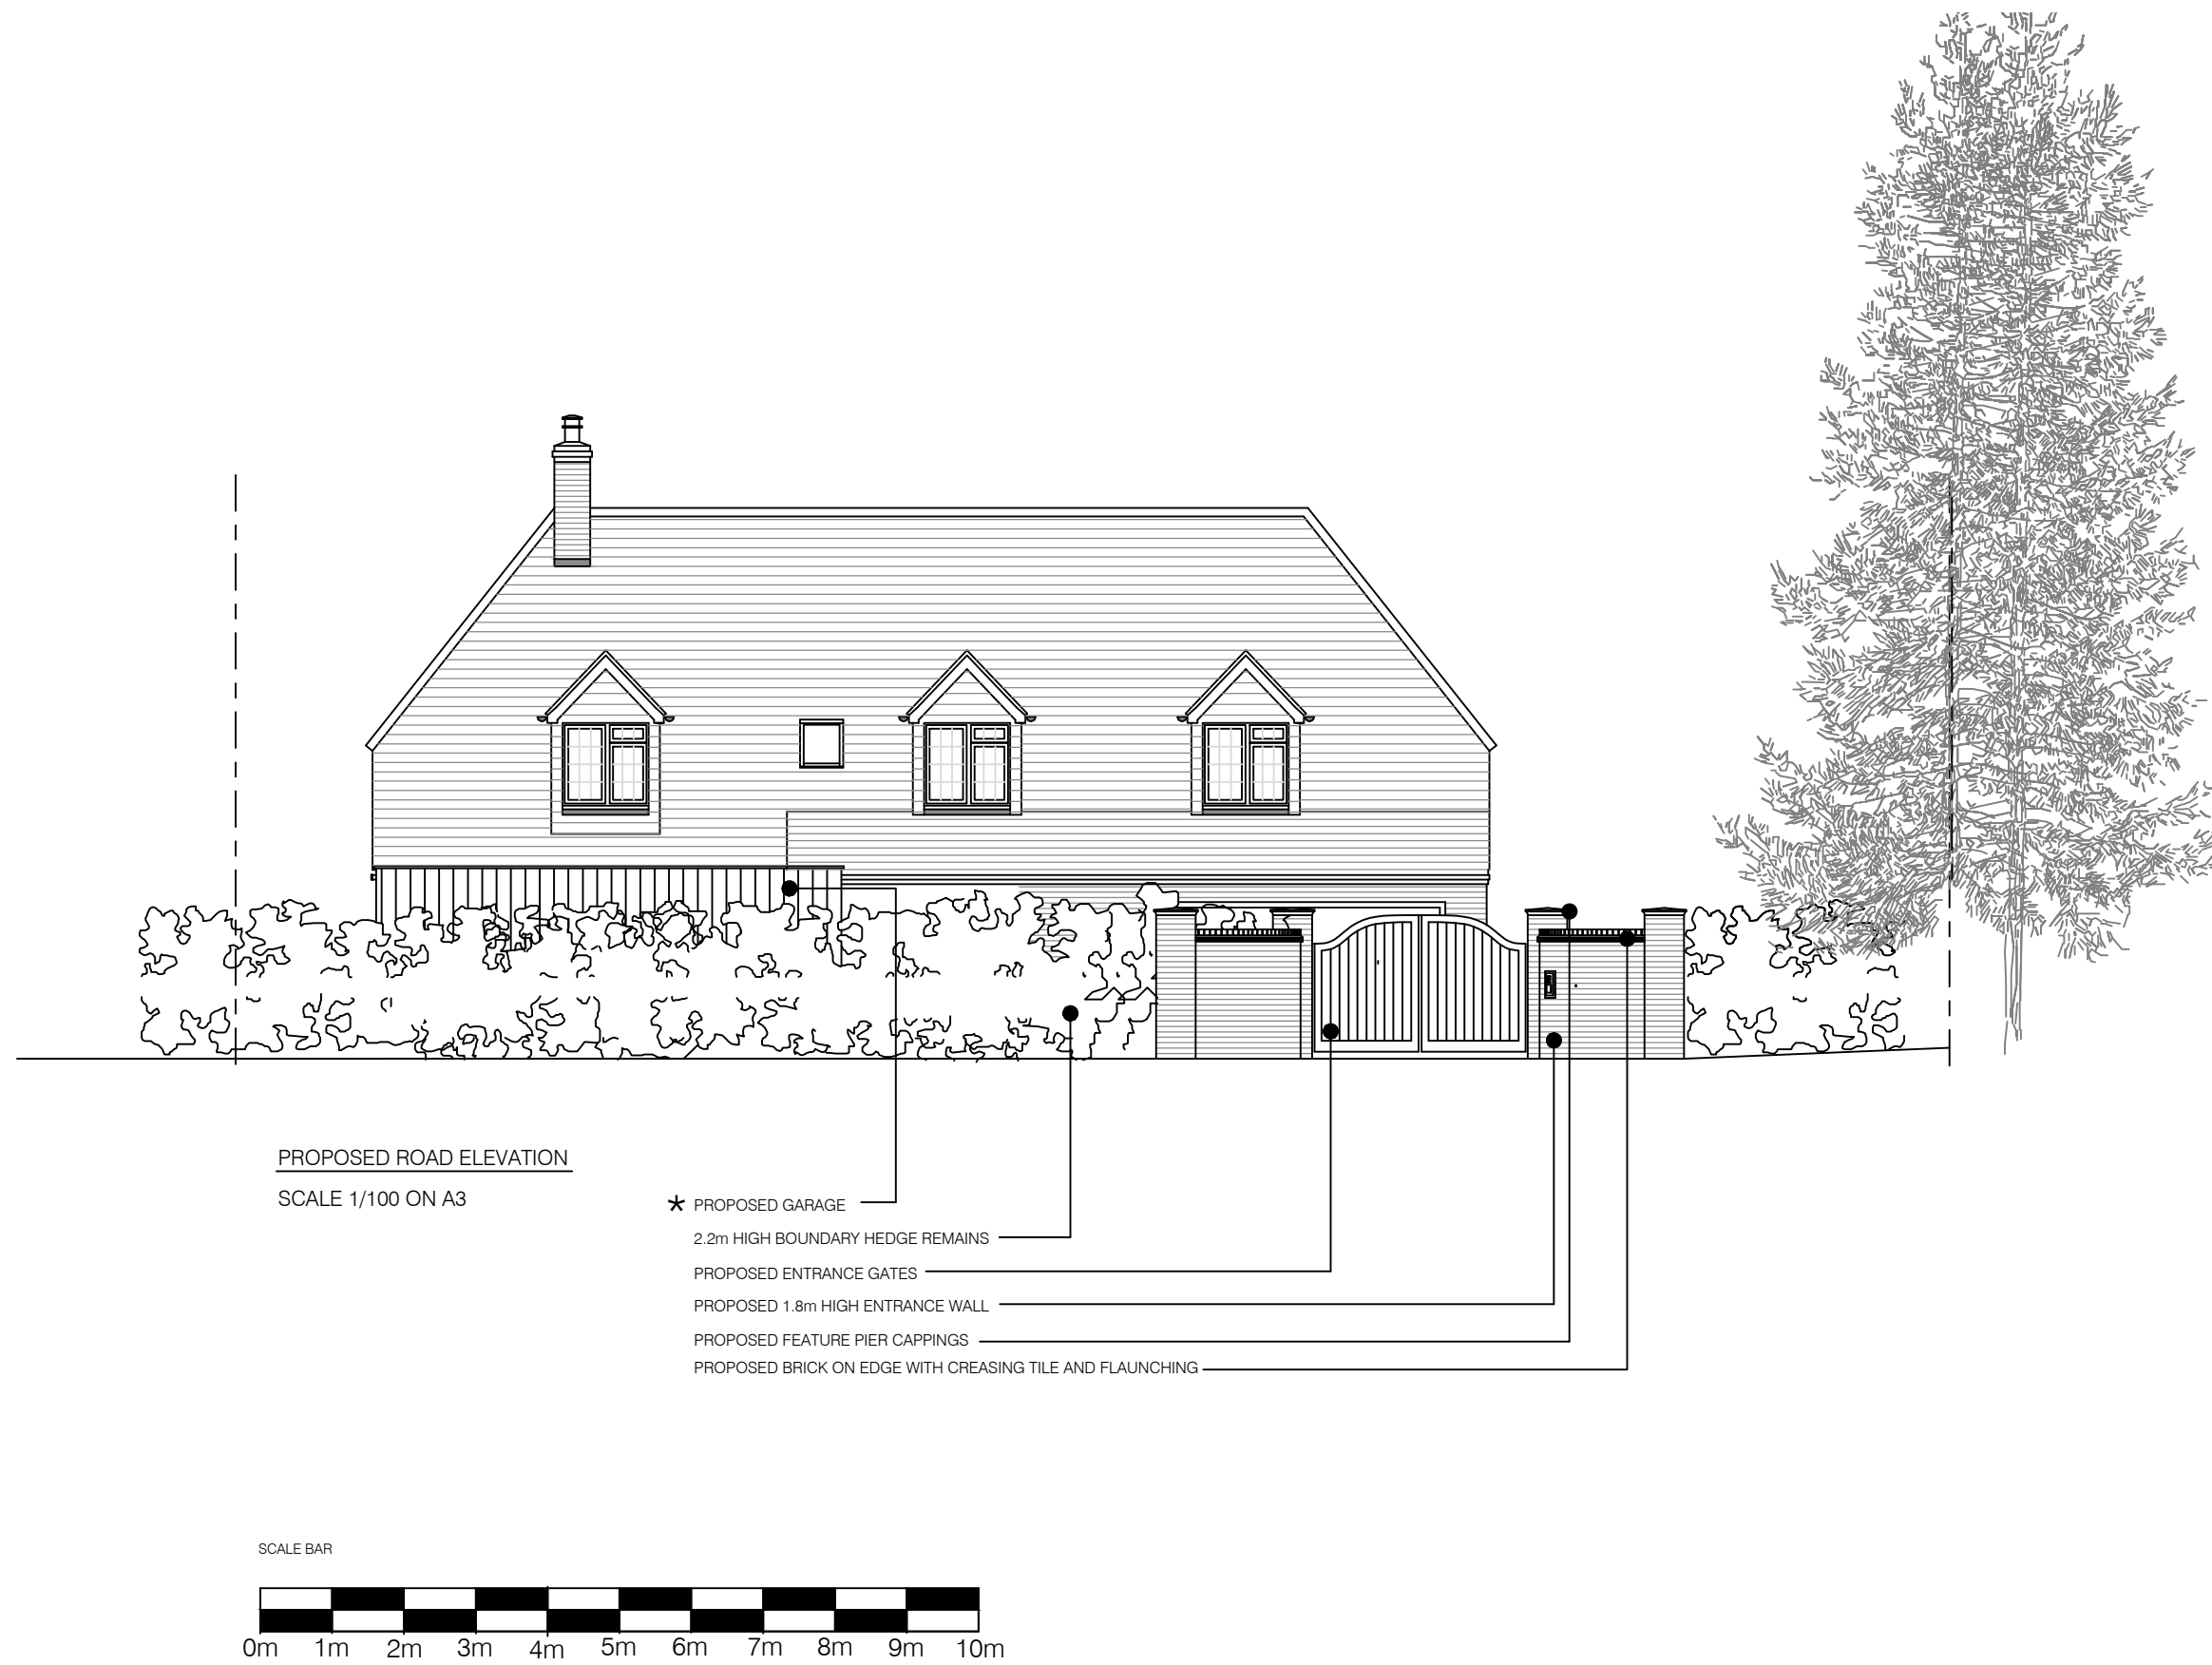


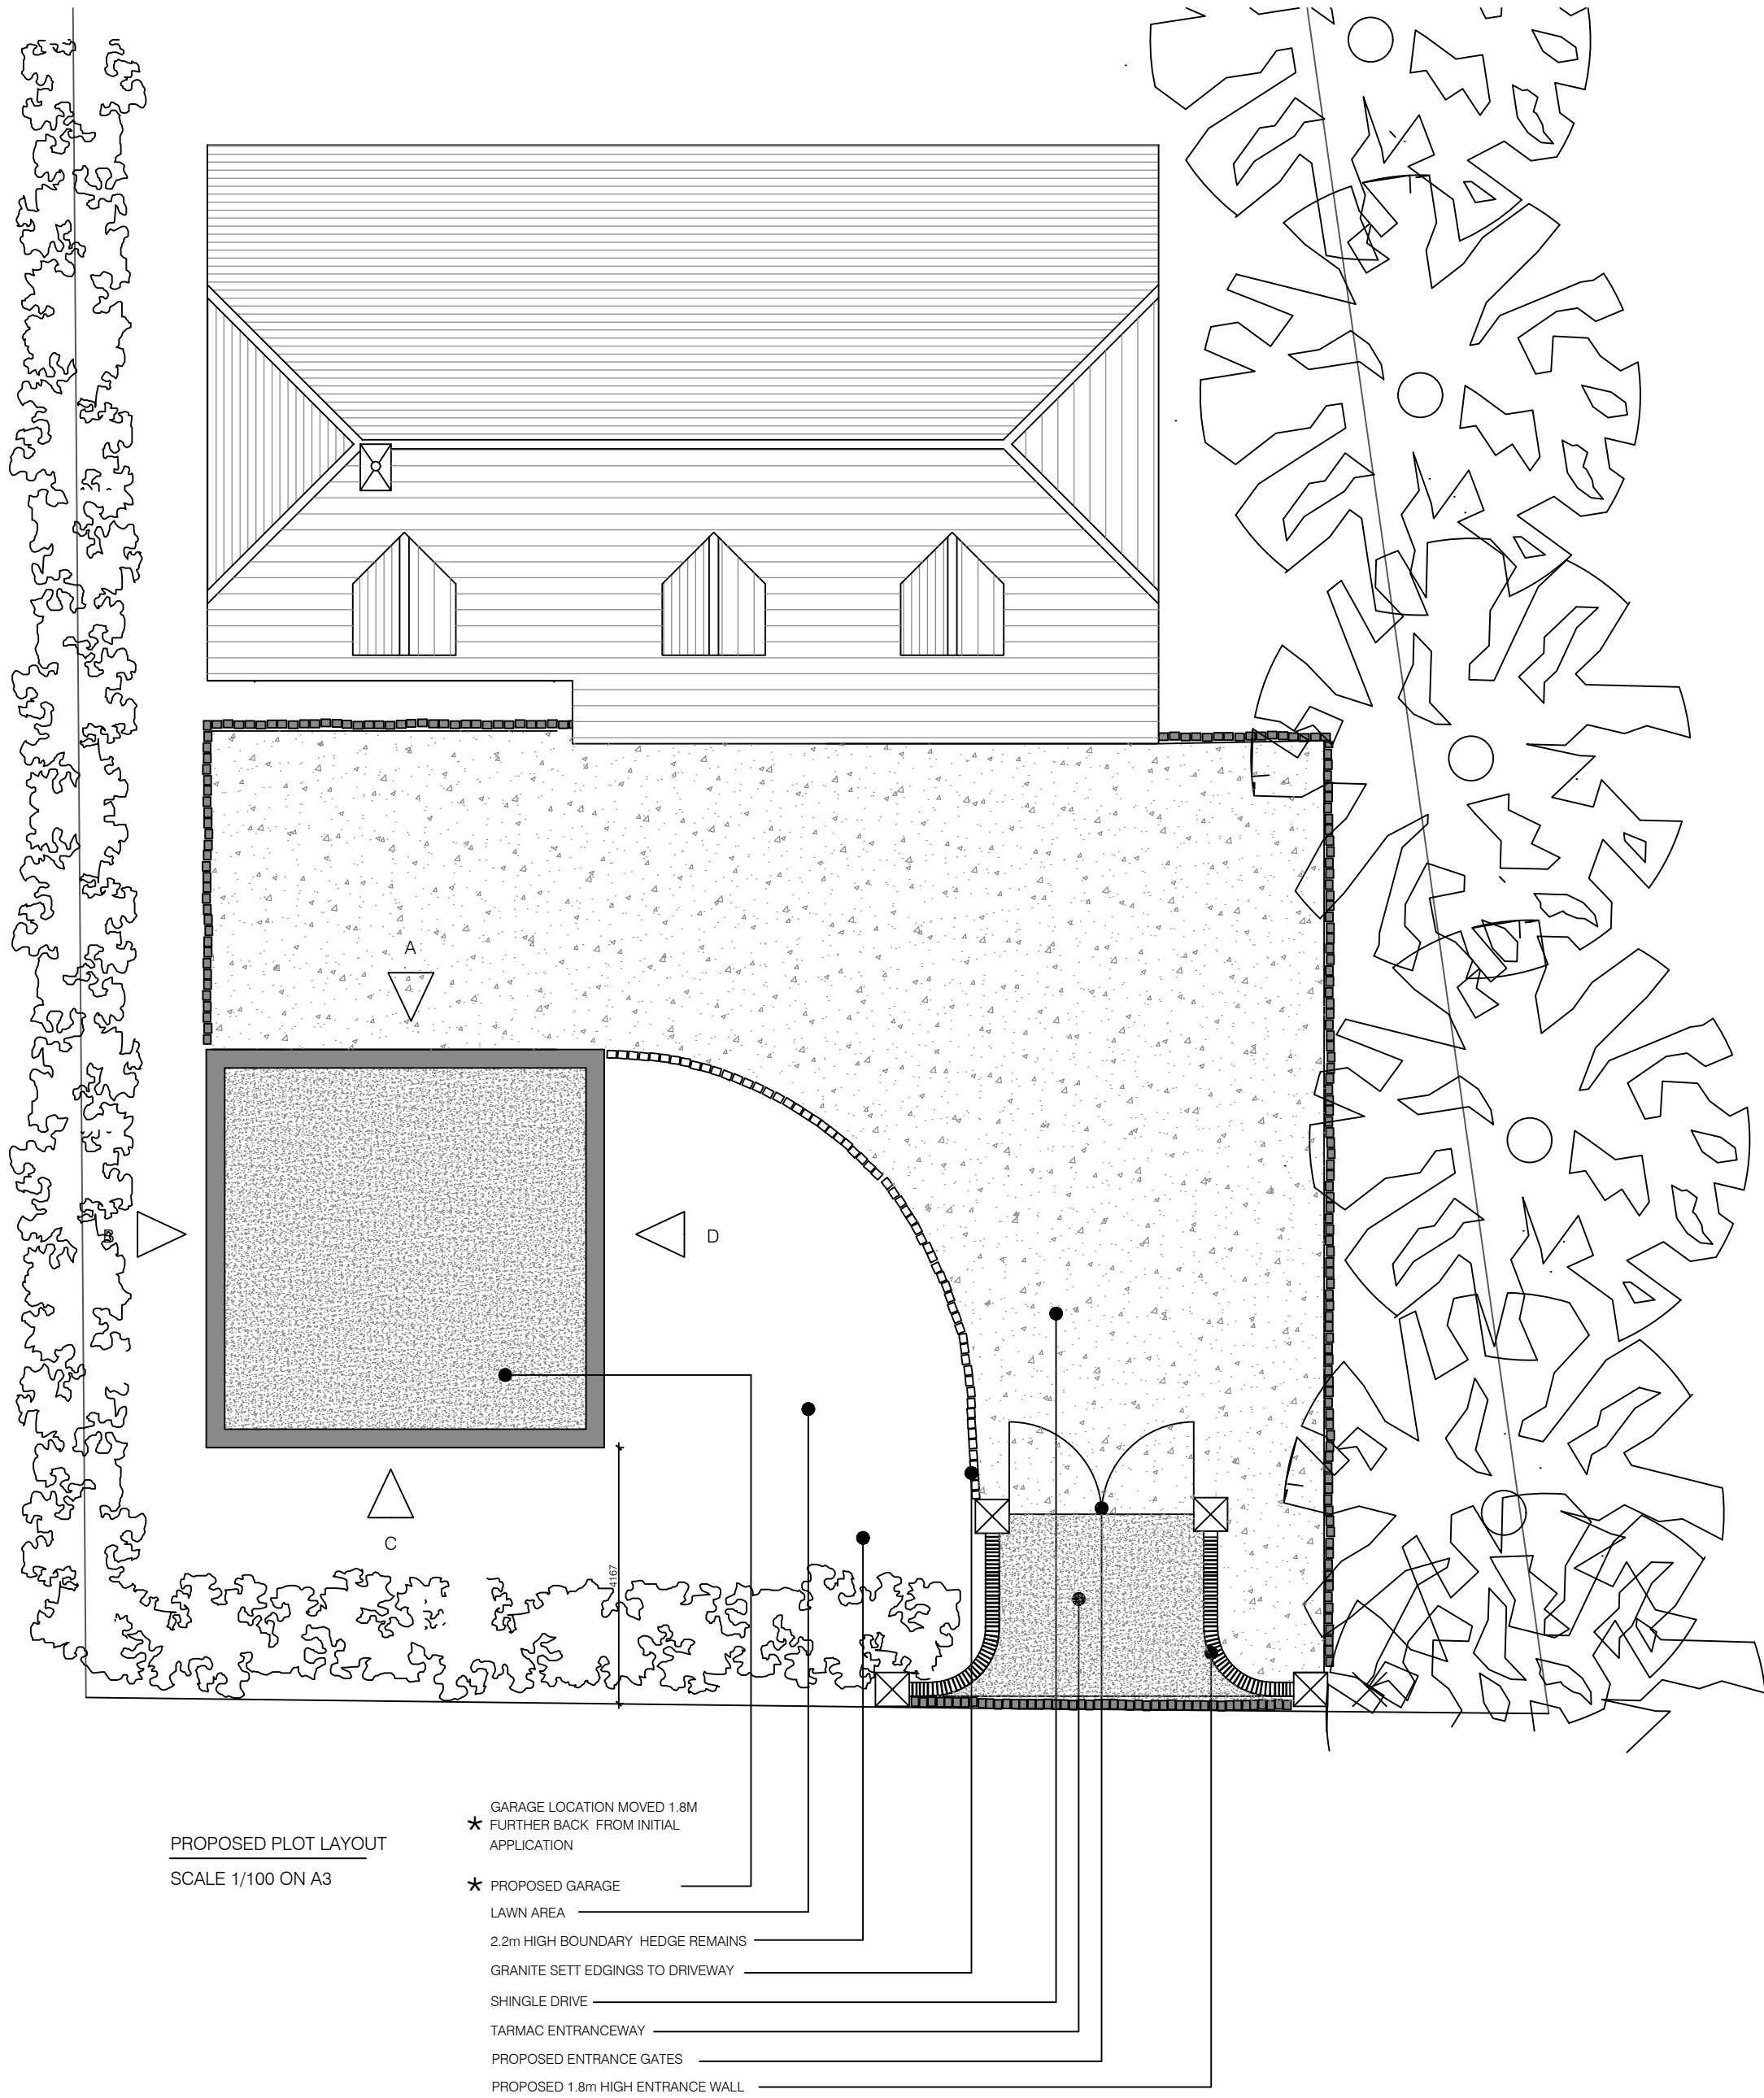

JOB TITLE		DRAWING TITLE	
BRAMBLESIDE FELCOT ROAD FURNACE WOOD FELBRIDGE EAST GRINSTEAD RH19 2PX		EXISTING PLOT AND ROAD ELEVATION	
SCALE	DRAWING NUMBER	REVISION	
DATE	PL03 002	II	
JUNE 2025			

REVISION A	JULY 2025	REDUCE SIZE AND LOCATION OF GARAGE IN LINE OF PLANNING
REVISION B	JULY 2025	INTERNAL GARAGE DOOR ALTERED TO MEET MIN REQUIREMENTS
		DRAWING CHANGES DENOTED WITH *