


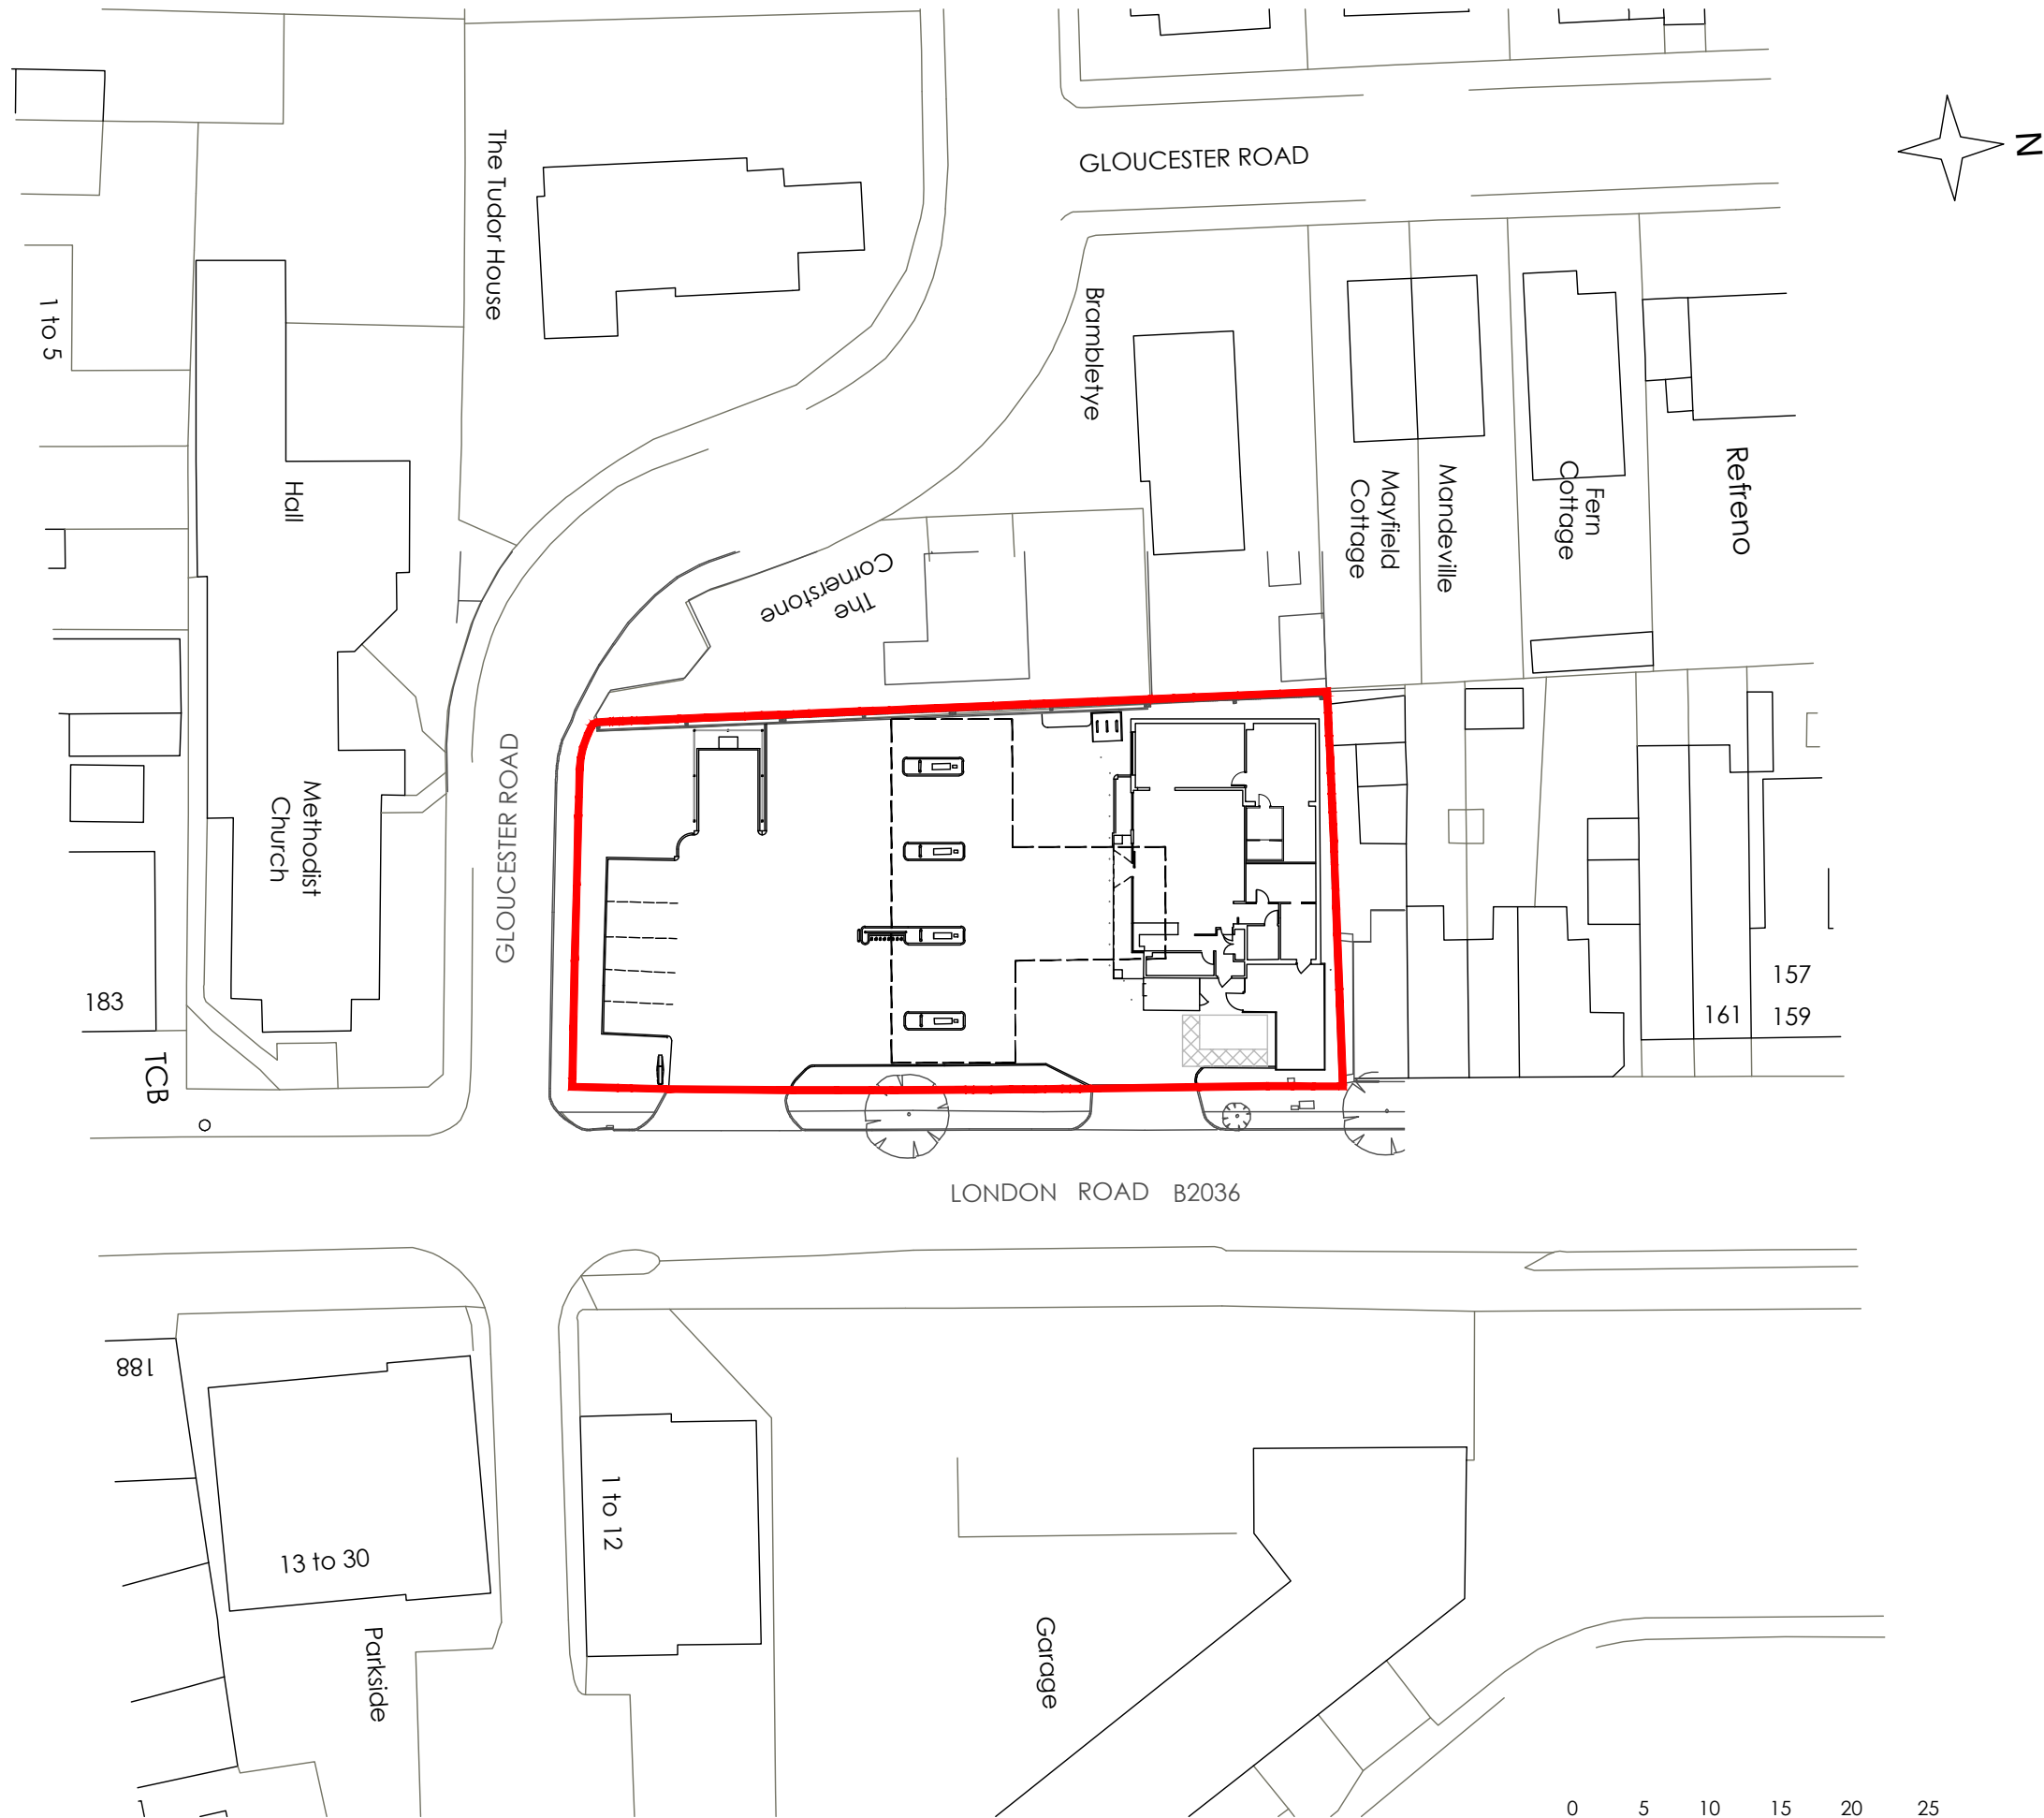

©Crown copyright and database rights 2022 OS 100038864
Reproduction in whole or in part is prohibited without the permission of Ordnance Survey.

CAD file ref:

rev	date	by	description
CLIENT			
MOTOR FUEL GROUP (MFG) 10 BRICKET ROAD, St ALBANS, HERTFORDSHIRE, AL1 3JX			
PROJECT LOCATION			
BURGESS HILL SERVICE STATION 173 LONDON ROAD, BURGESS HILL, WEST SUSSEX, RH15 8LJ			
DRAWING			
NEW SITE SIGNS (REBRANDING FROM SHELL) BLOCK PLAN			
			Frowsbury Projects Limited Office 3, Stronsay Business Centre Tilford Road, Hindhead, GU26 6UG Email: enquires@frowsbury.com
© This drawing is the copyright of FROWSBURY PROJECTS Ltd.			
Date:	July 2025	Drawn By:	DS
Scale:	1:500	Dwg No:	FPS-MFG-528-P-CTD02
			Rev:
			A3

PLANNING