



SECTION

HEAD

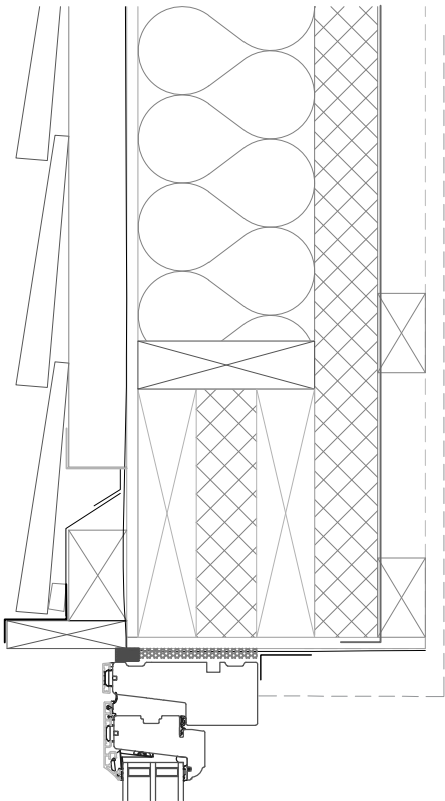


SECTION

CILL

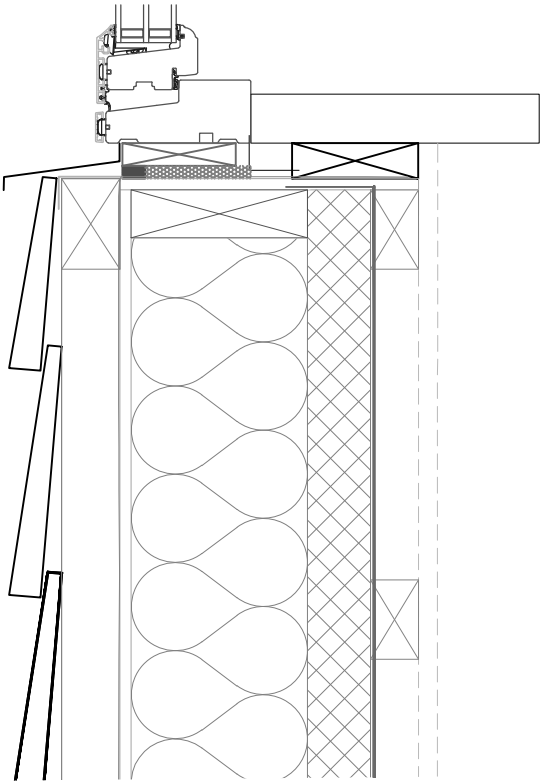

PLAN


JAMB

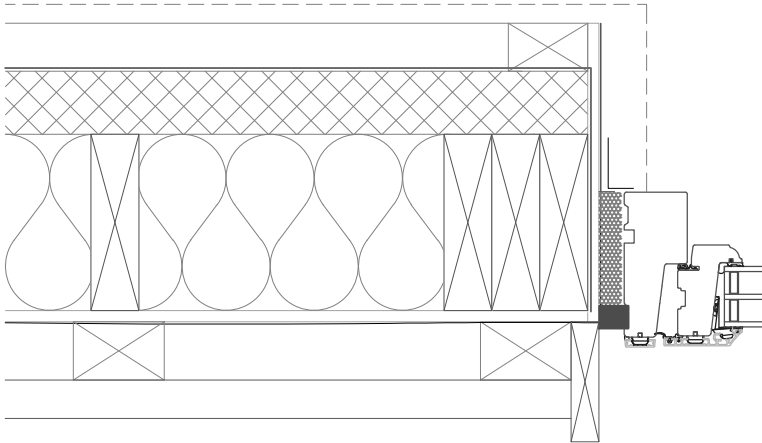

© Drawing for internal viewing purposes. All rights reserved. No part of this drawing may be reproduced without written permission from the copyright owner.			
-	-	-	-
DRAWING PRODUCED BY T.J. Crump Oakwrights Ltd. The Lakes, Swainshill, Hereford, HR4 7PU +44 (0) 1432 353353 enquiries@oakwrights.co.uk			
© This drawing, its contents, and all information contained therein is protected by copyright. It may be used once only for its intended purpose under a contract with T J Crump Oakwrights Ltd, but specifically not for any other use or purpose.			
Note: This drawing to be read in conjunction with the Client site survey and all levels indicated are for guidance only with final levels to be resolved on site to suit contours and natural falls. All foundations, structural floors and retaining walls are to be to Structural Engineers and/or specialist structural floor supplier detail design and actual site setting out as constructed. This drawing to be read in conjunction with the Building Regulation Package & Oak Framing Drawings. Expansion joints in masonry walls to be provided in accordance with Structural Engineers requirements. The Client & his/her agent are responsible for ensuring that final construction and detailing conforms to BS8000 (min), NHBC & Local Authority requirements - where applicable - and that compliance with the Disability Discrimination Act (2004) is satisfied. Do not scale from this drawing. All dimensions are to be checked on site.			
PURPOSE STANDARD DETAIL			
DRAWING Rationel Windows - Weather Board			
SCALE AS NOTED @ A3			
DATE DRAWN 19.06.2020	DATE ISSUED 19.06.2020		
DRAWN SJL	CHECKED CM		
DWG. NO. OW-WW-D-G.01	REV.		


SECTION

HEAD

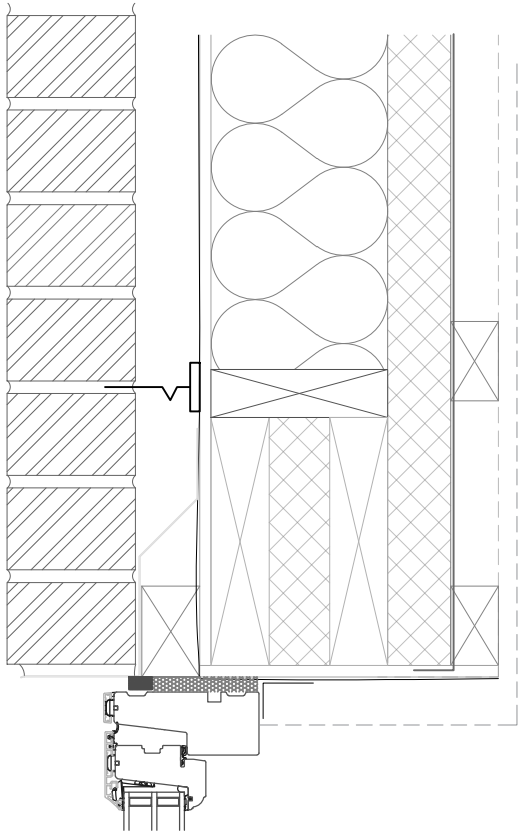


SECTION

CILL

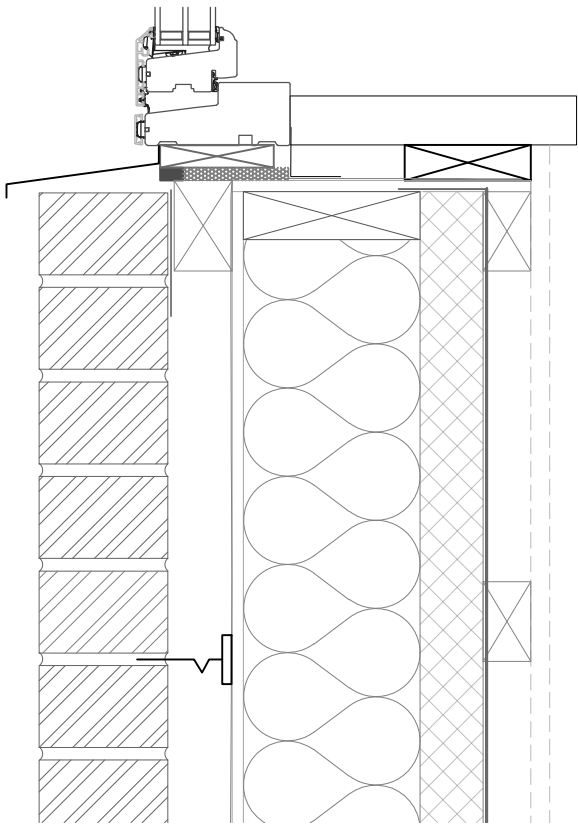

PLAN

JAMB

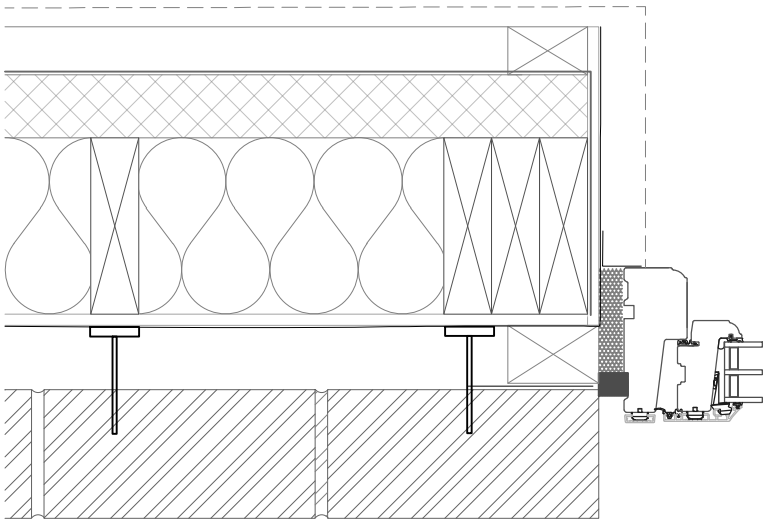

© Drawing for Rationel Windows -Brick - Rationel Windows -Brick - Rationel Windows -Brick			
-	-	-	-
DRAWING PRODUCED BY T.J. Crump Oakwrights Ltd. The Lakes, Swainshill, Hereford, HR4 7PU +44 (0) 1432 353353 enquiries@oakwrights.co.uk			
© This drawing, its contents, and all information contained therein is protected by copyright. It may be used once only for its intended purpose under a contract with T J Crump Oakwrights Ltd, but specifically not for any other use or purpose.			
Note: This drawing to be read in conjunction with the Client site survey and all levels indicated are for guidance only with final levels to be resolved on site to suit contours and natural falls. All foundations, structural floors and retaining walls are to be to Structural Engineers and/or specialist structural floor supplier detail design and actual site setting out as constructed. This drawing to be read in conjunction with the Building Regulation Package & Oak Framing Drawings. Expansion joints in masonry walls to be provided in accordance with Structural Engineers requirements. The Client & his/her agent are responsible for ensuring that final construction and detailing conforms to BS8000 (min), NHBC & Local Authority requirements - where applicable - and that compliance with the Disability Discrimination Act (2004) is satisfied. Do not scale from this drawing. All dimensions are to be checked on site.			
PURPOSE STANDARD DETAIL			
DRAWING Rationel Window - Brick			
SCALE AS NOTED @ A3			
DATE DRAWN 19.06.2020		DATE ISSUED 19.06.2020	
DRAWN SJL		CHECKED CM	
DWG. NO. OW-WW-D-G.04			REV.

00	00	00	00
----	----	----	----

external

Face Glazing - Wrightwall - Vertical Abutment Brick

Scale : NTS

DRAWING PRODUCED BY
T.J. Crump Oakwrights Ltd.
The Lakes, Swainshill, Hereford, HR4 7PU
+44 (0) 1432 353353
enquiries@oakwrights.co.uk

© This drawing, its contents, and all information contained therein is protected by copyright. It may be used once only for its intended purpose under a contract with T J Crump Oakwrights Ltd, but specifically not for any other use or purpose.

Note:

This drawing to be read in conjunction with the Client site survey and all levels indicated are for guidance only with final levels to be resolved on site to suit contours and natural falls.

All foundations, structural floors and retaining walls are to be to Structural Engineers and/or specialist structural floor supplier detail design and actual site setting out as constructed.

This drawing to be read in conjunction with the Building Regulation Package & Oak Framing Drawings.

Expansion joints in masonry walls to be provided in accordance with Structural Engineers requirements.

The Client & his/her agent are responsible for ensuring that final construction and detailing conforms to BS8000 (min), NHBC & Local Authority requirements - where applicable - and that compliance with the Disability Discrimination Act (2004) is satisfied.

Do not scale from this drawing. All dimensions are to be checked on site.

PURPOSE

STANDARD DETAIL

DRAWING

Face Glazing
Wrightwall - Vertical Abutment
Brick

SCALE
AS NOTED @ A4

DATE DRAWN 12.12.19	DATE ISSUED XX.XX.19
------------------------	-------------------------

DRAWN SJL	CHECKED -
--------------	--------------

DWG. NO.
OW-N-D-X.21

REFERENCES