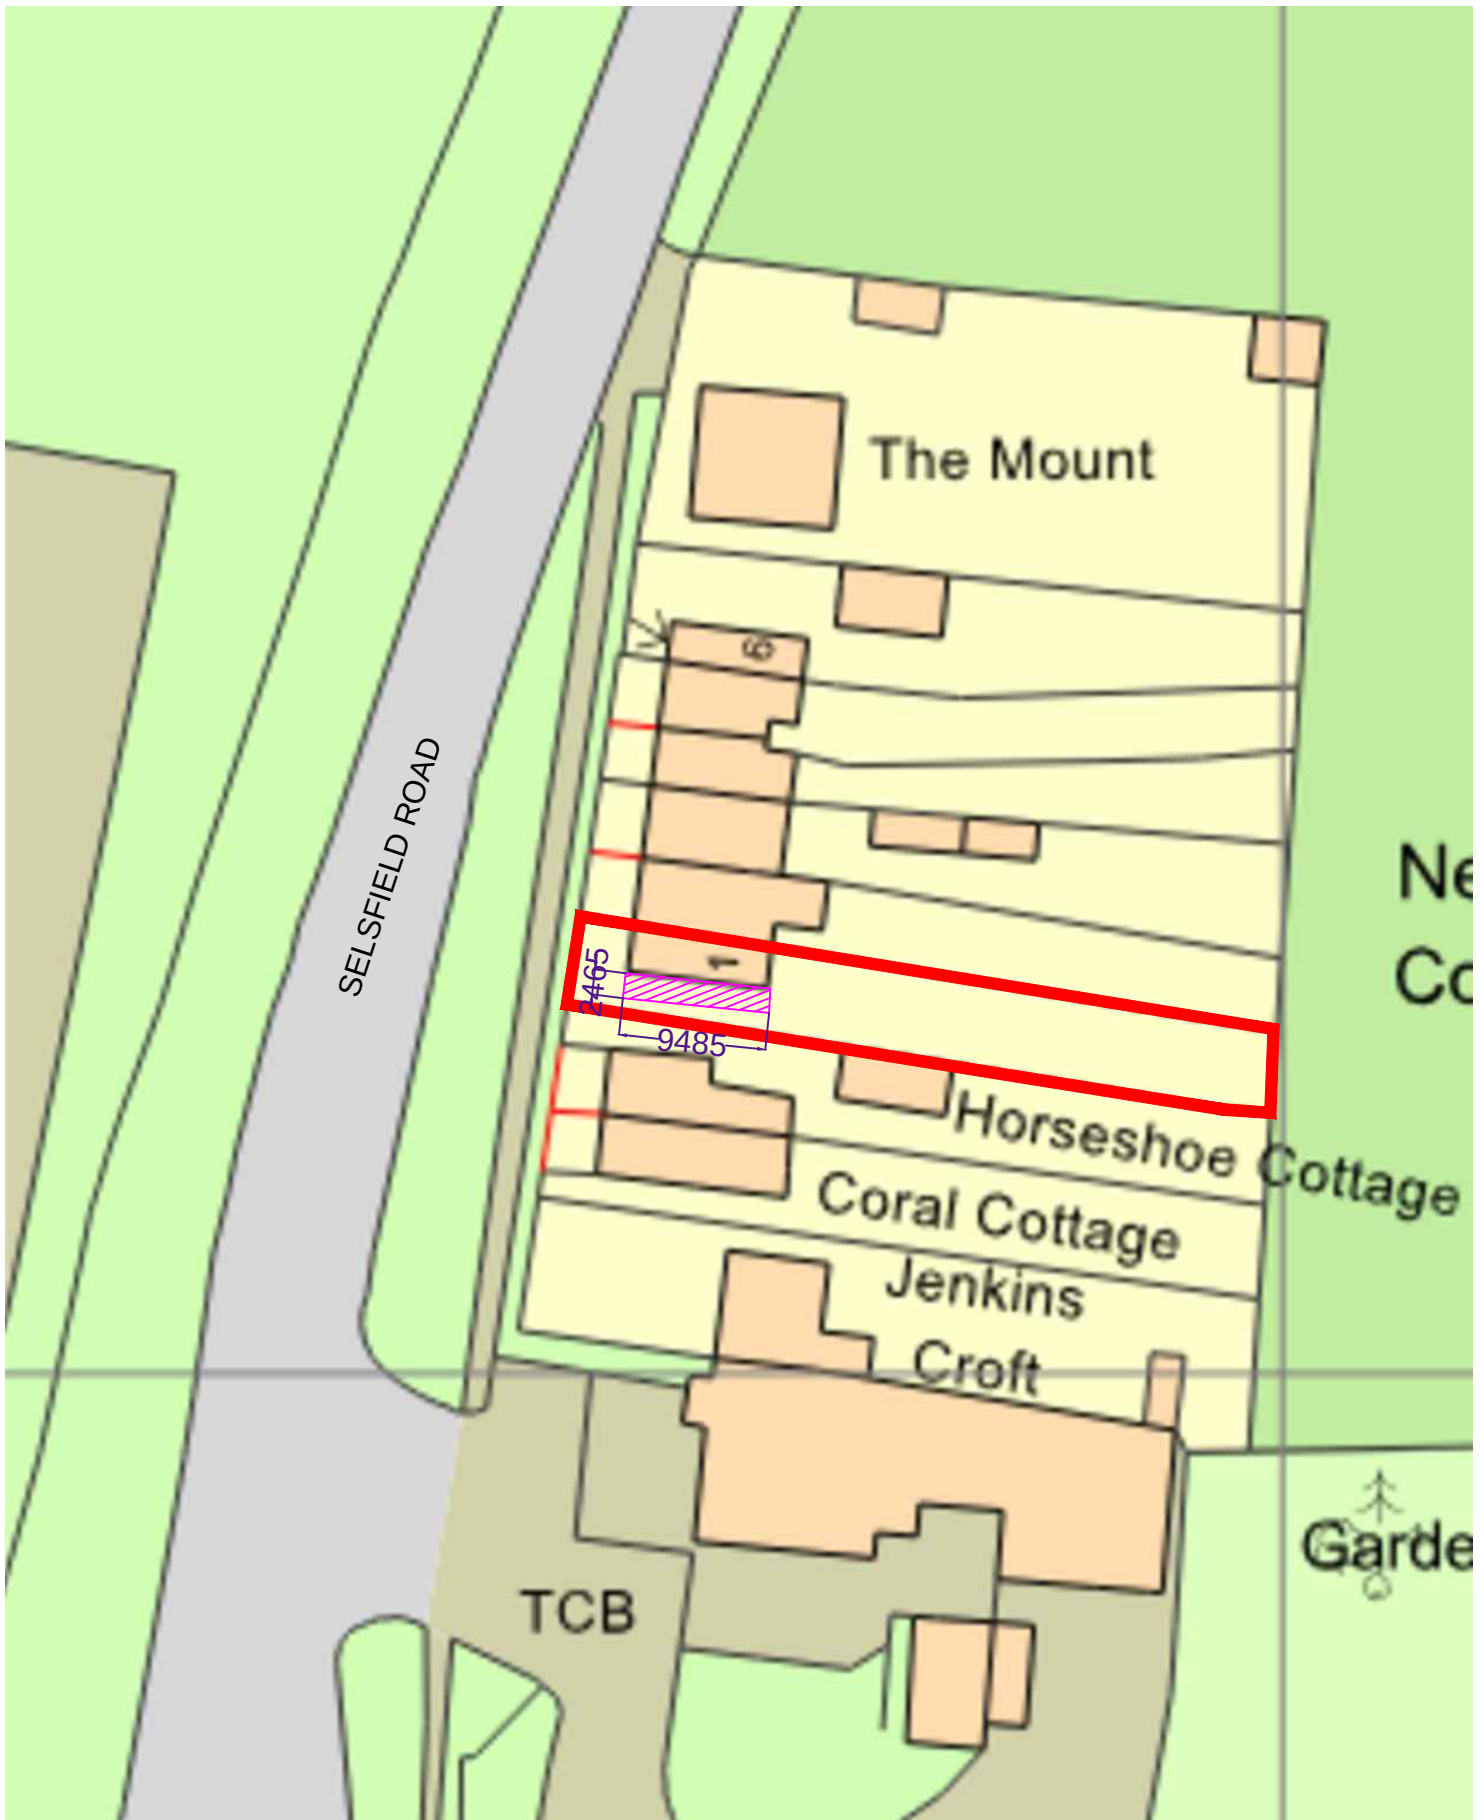


0 25m 50m
1 : 2500

Drawing Title:

OSE Location Plan 2500

Site:

1 Newcroft Cottages
Selsfield Road
Ardingly
Haywards Heath
West Sussex
RH17 6TJ

Scale:

1:2500

Paper Size

A 4

Date:

26/08/2025