


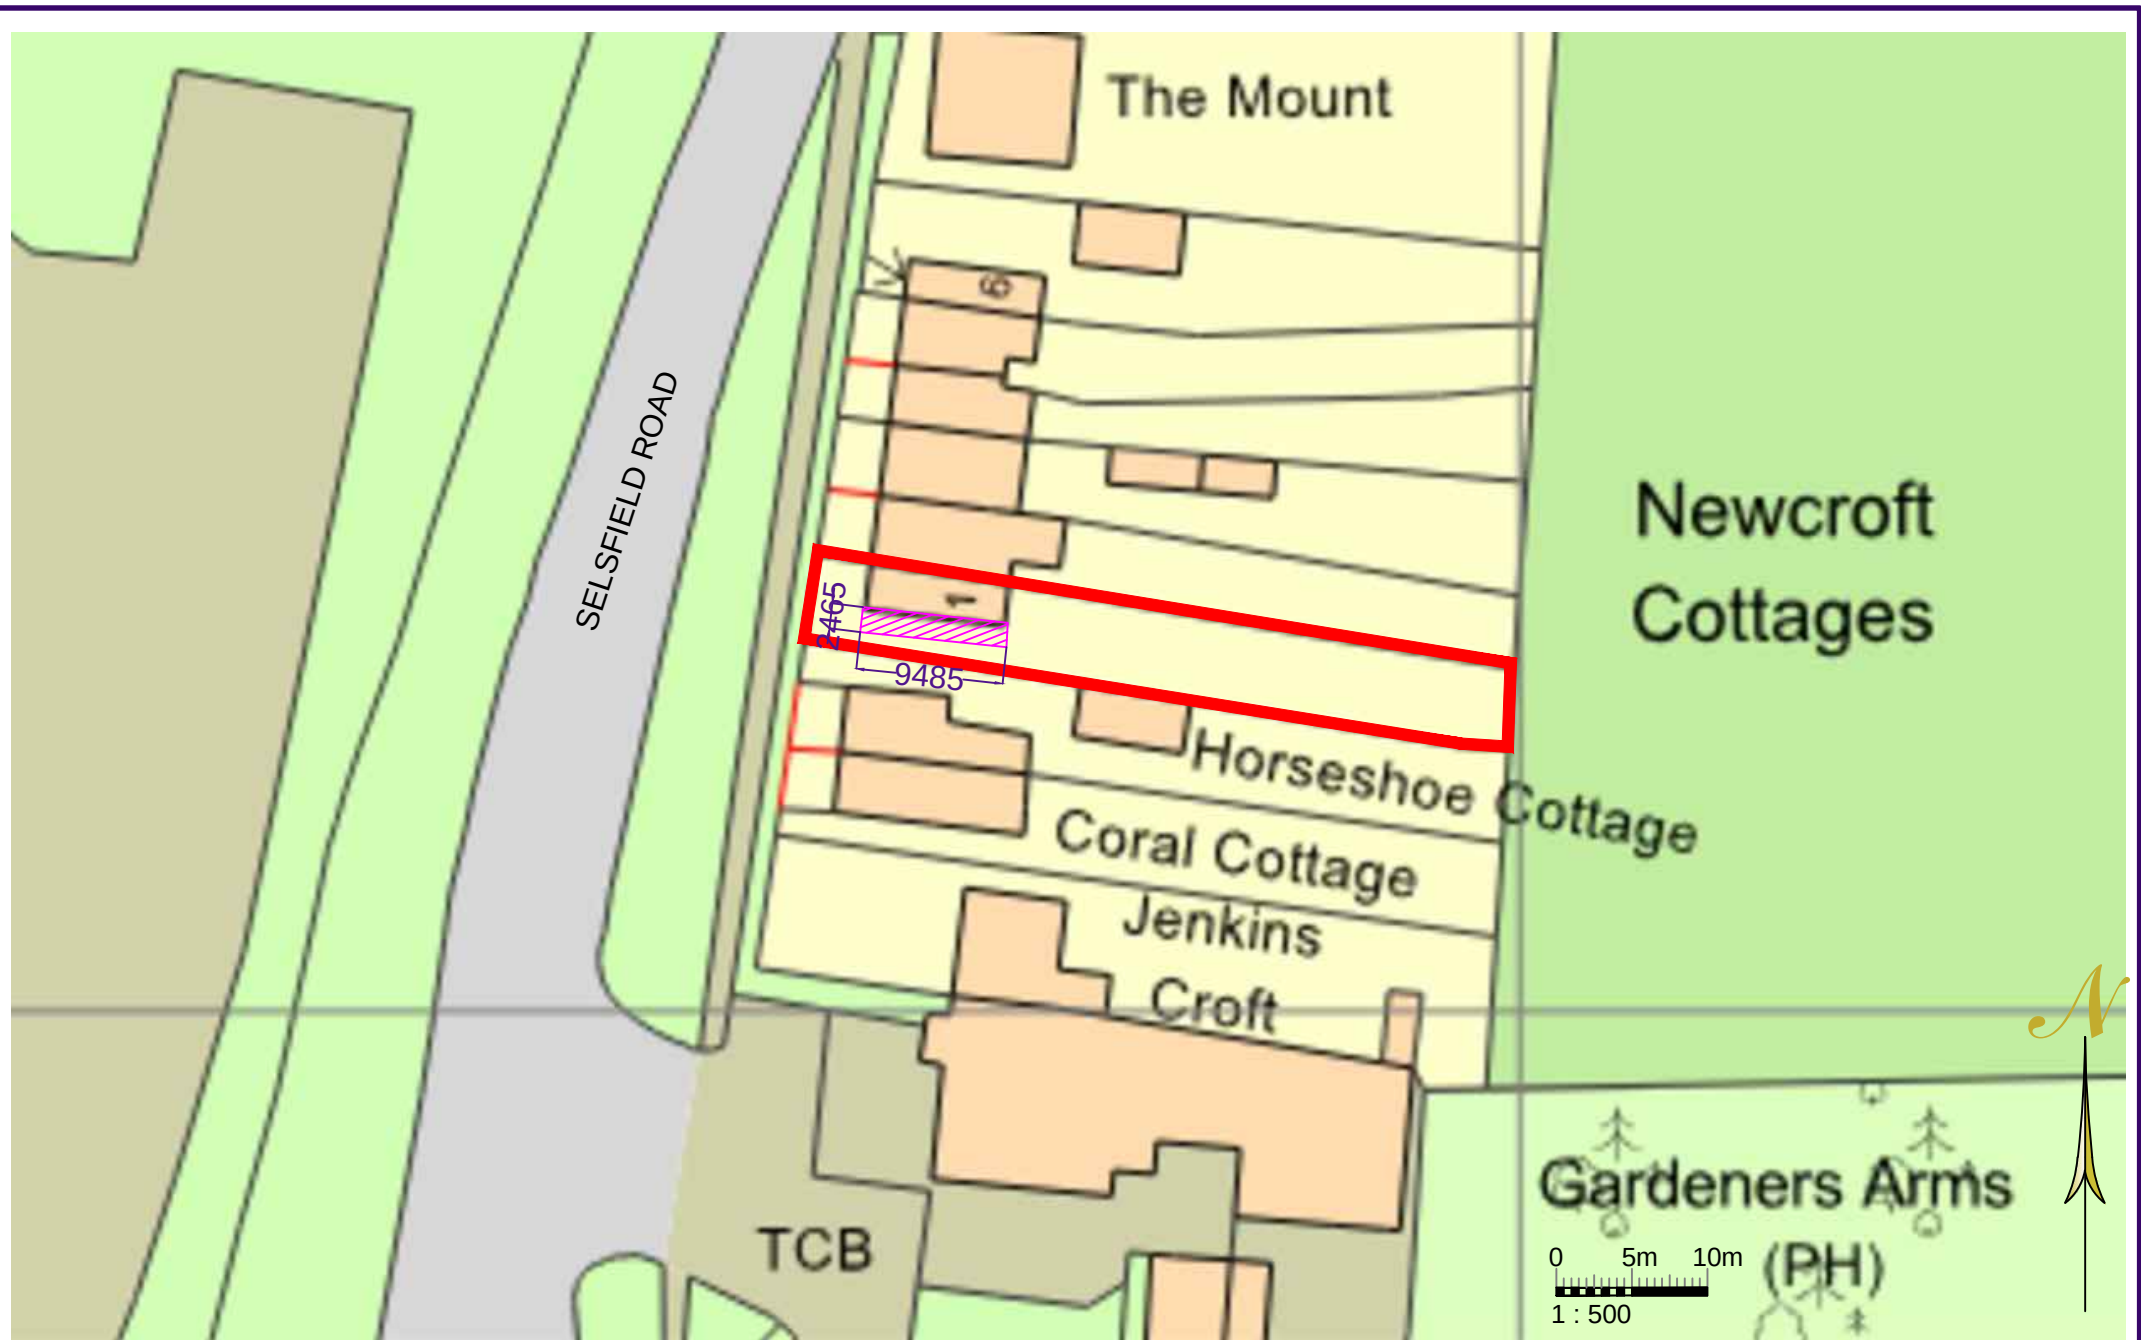

NOTE: For construction, all dimensions must be checked on site and not scaled from this drawing

Client: Mr & Mrs J Clarke	Site: 1 Newcroft Cottages Selsfield Road Ardingly RH17 6TJ		Scale: 1:500
	Drawing Title: Block Plan 500	Date: 26/08/2025	Paper size A 4