


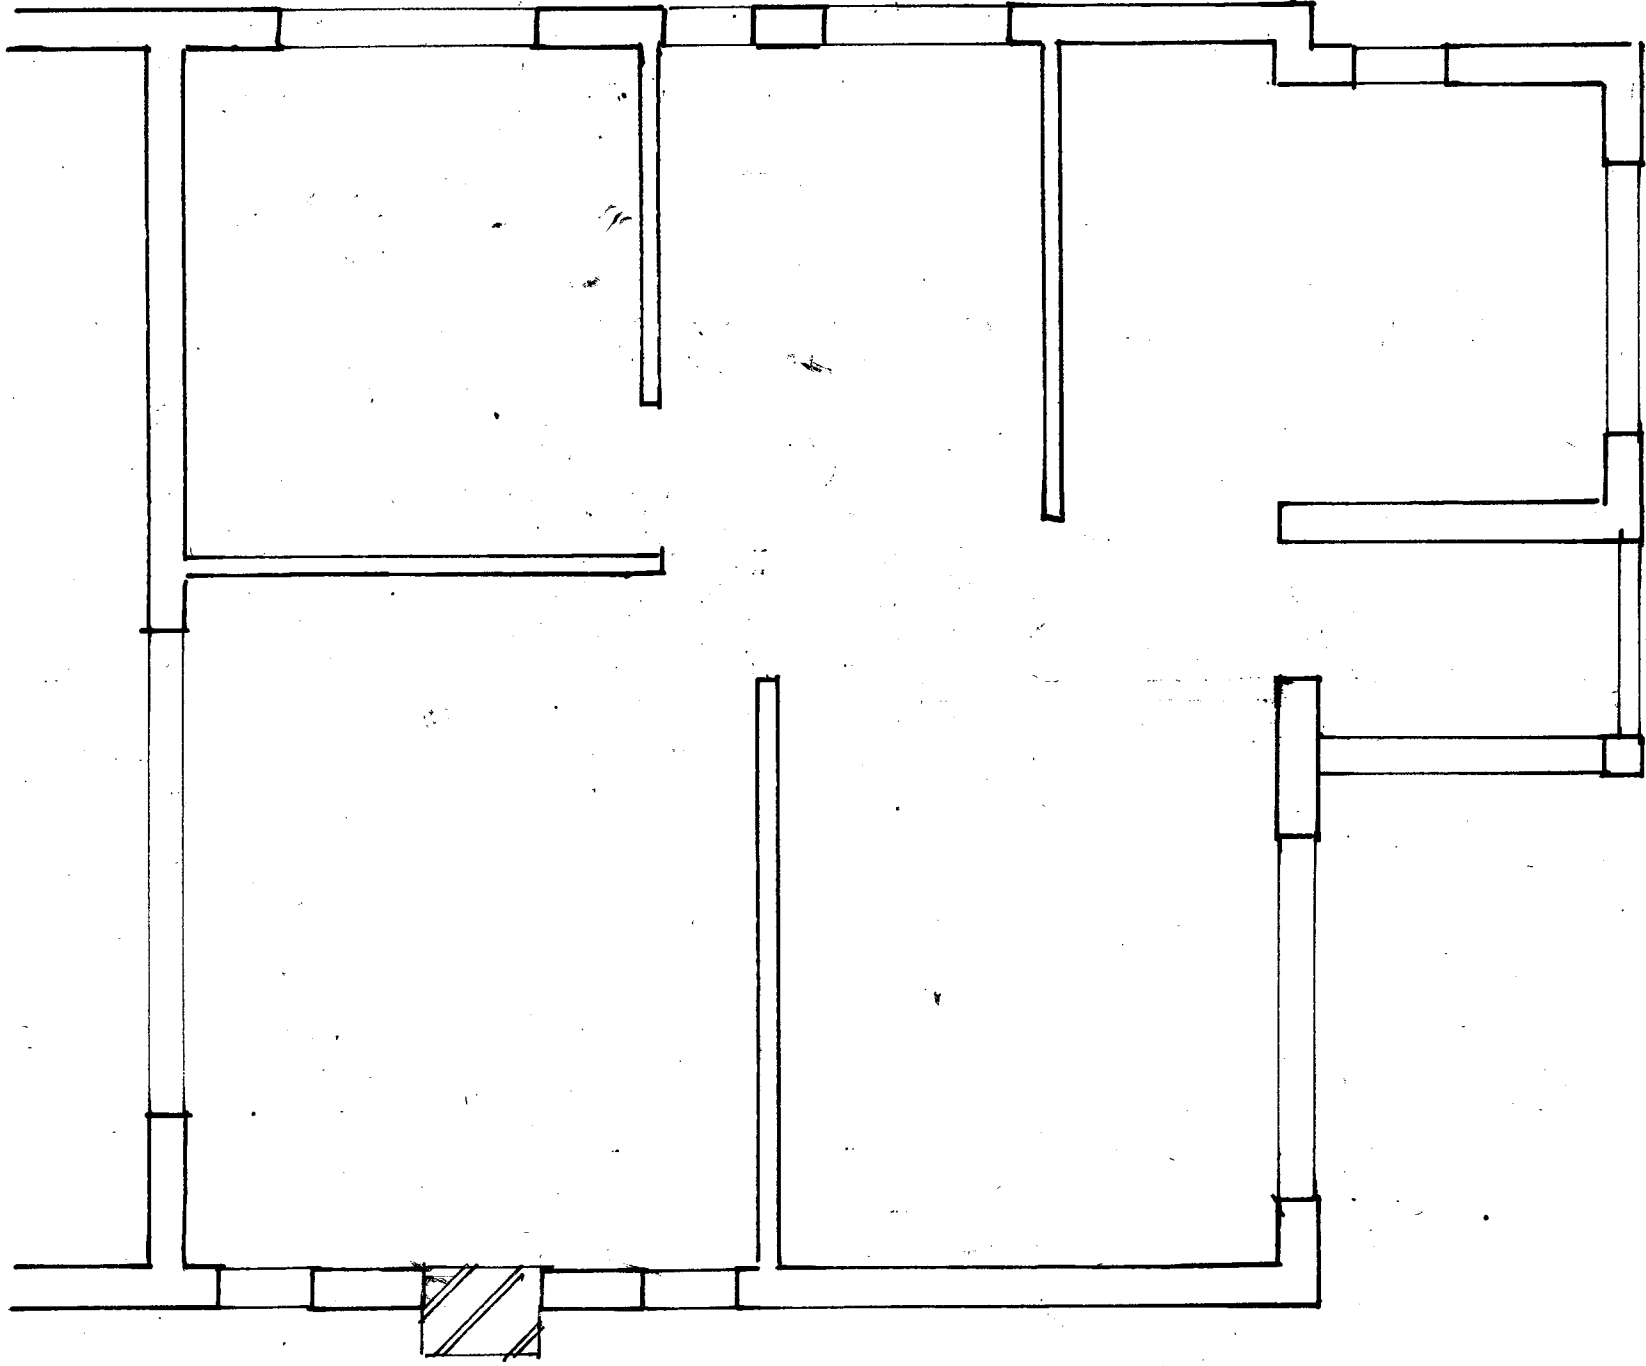

Proposed Joist Layout

Amendments		Date

Client Ms F. Jones

Site Address

10 Downs View Road
Hassocks
West Sussex
BN6 8HJ

Proposal Loft Conversion

Drawing Title Proposed Joist Layout

Date 22/02/25 Drawn S. Burrows

Scales 1:50

DWG NO. S13502/2	REV
------------------	-----