
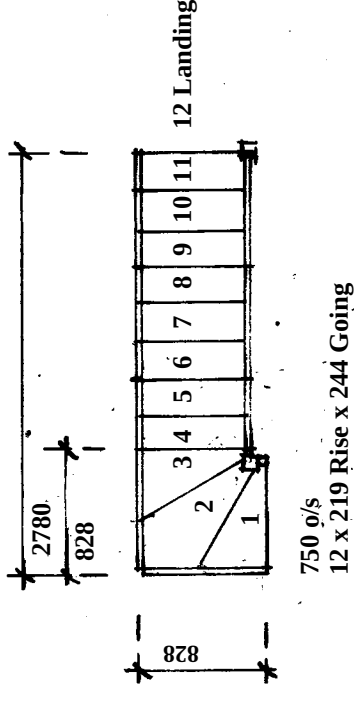


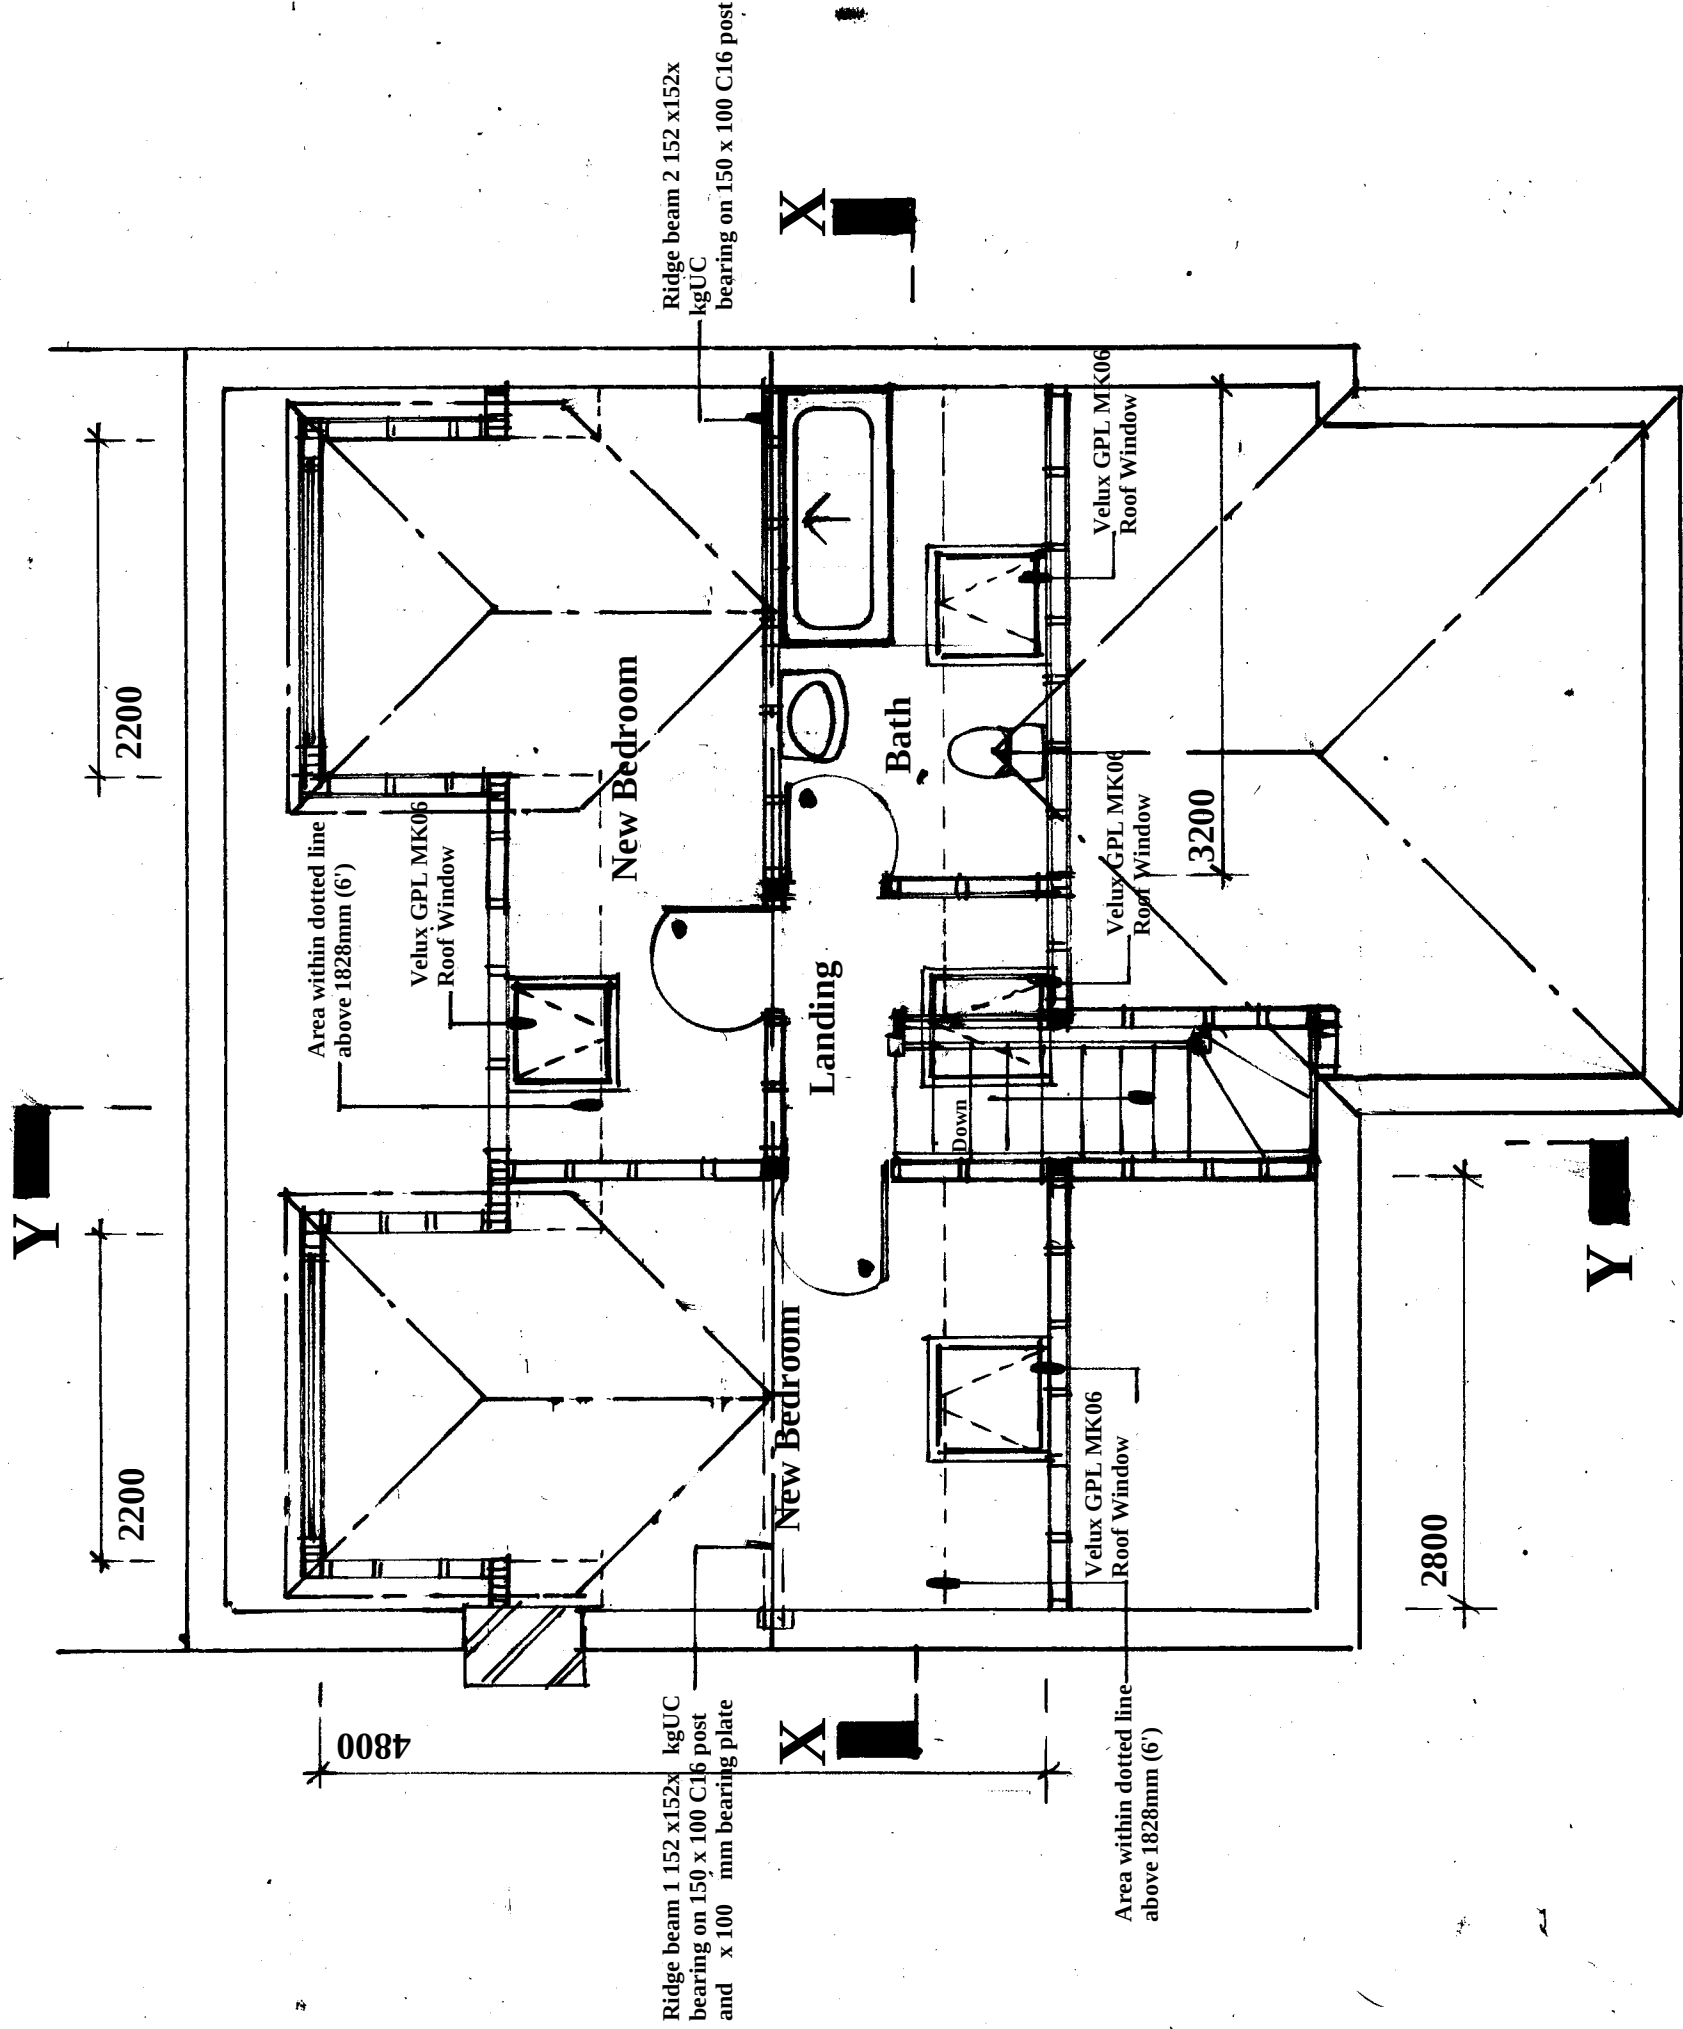

Proposed Staircase Plan

Amendments					Date
Client					

Ms F. Jones

Site Address

10 Downs View
Road
Hassocks
West Sussex

Proposal Loft Conversion

Drawing Title Proposed Loft Room Plan

Date 22/02/25 Drawn S. Burrows

Scales 1:

DWG NO. S13502/3 REV

Proposed Loft Room Plan