


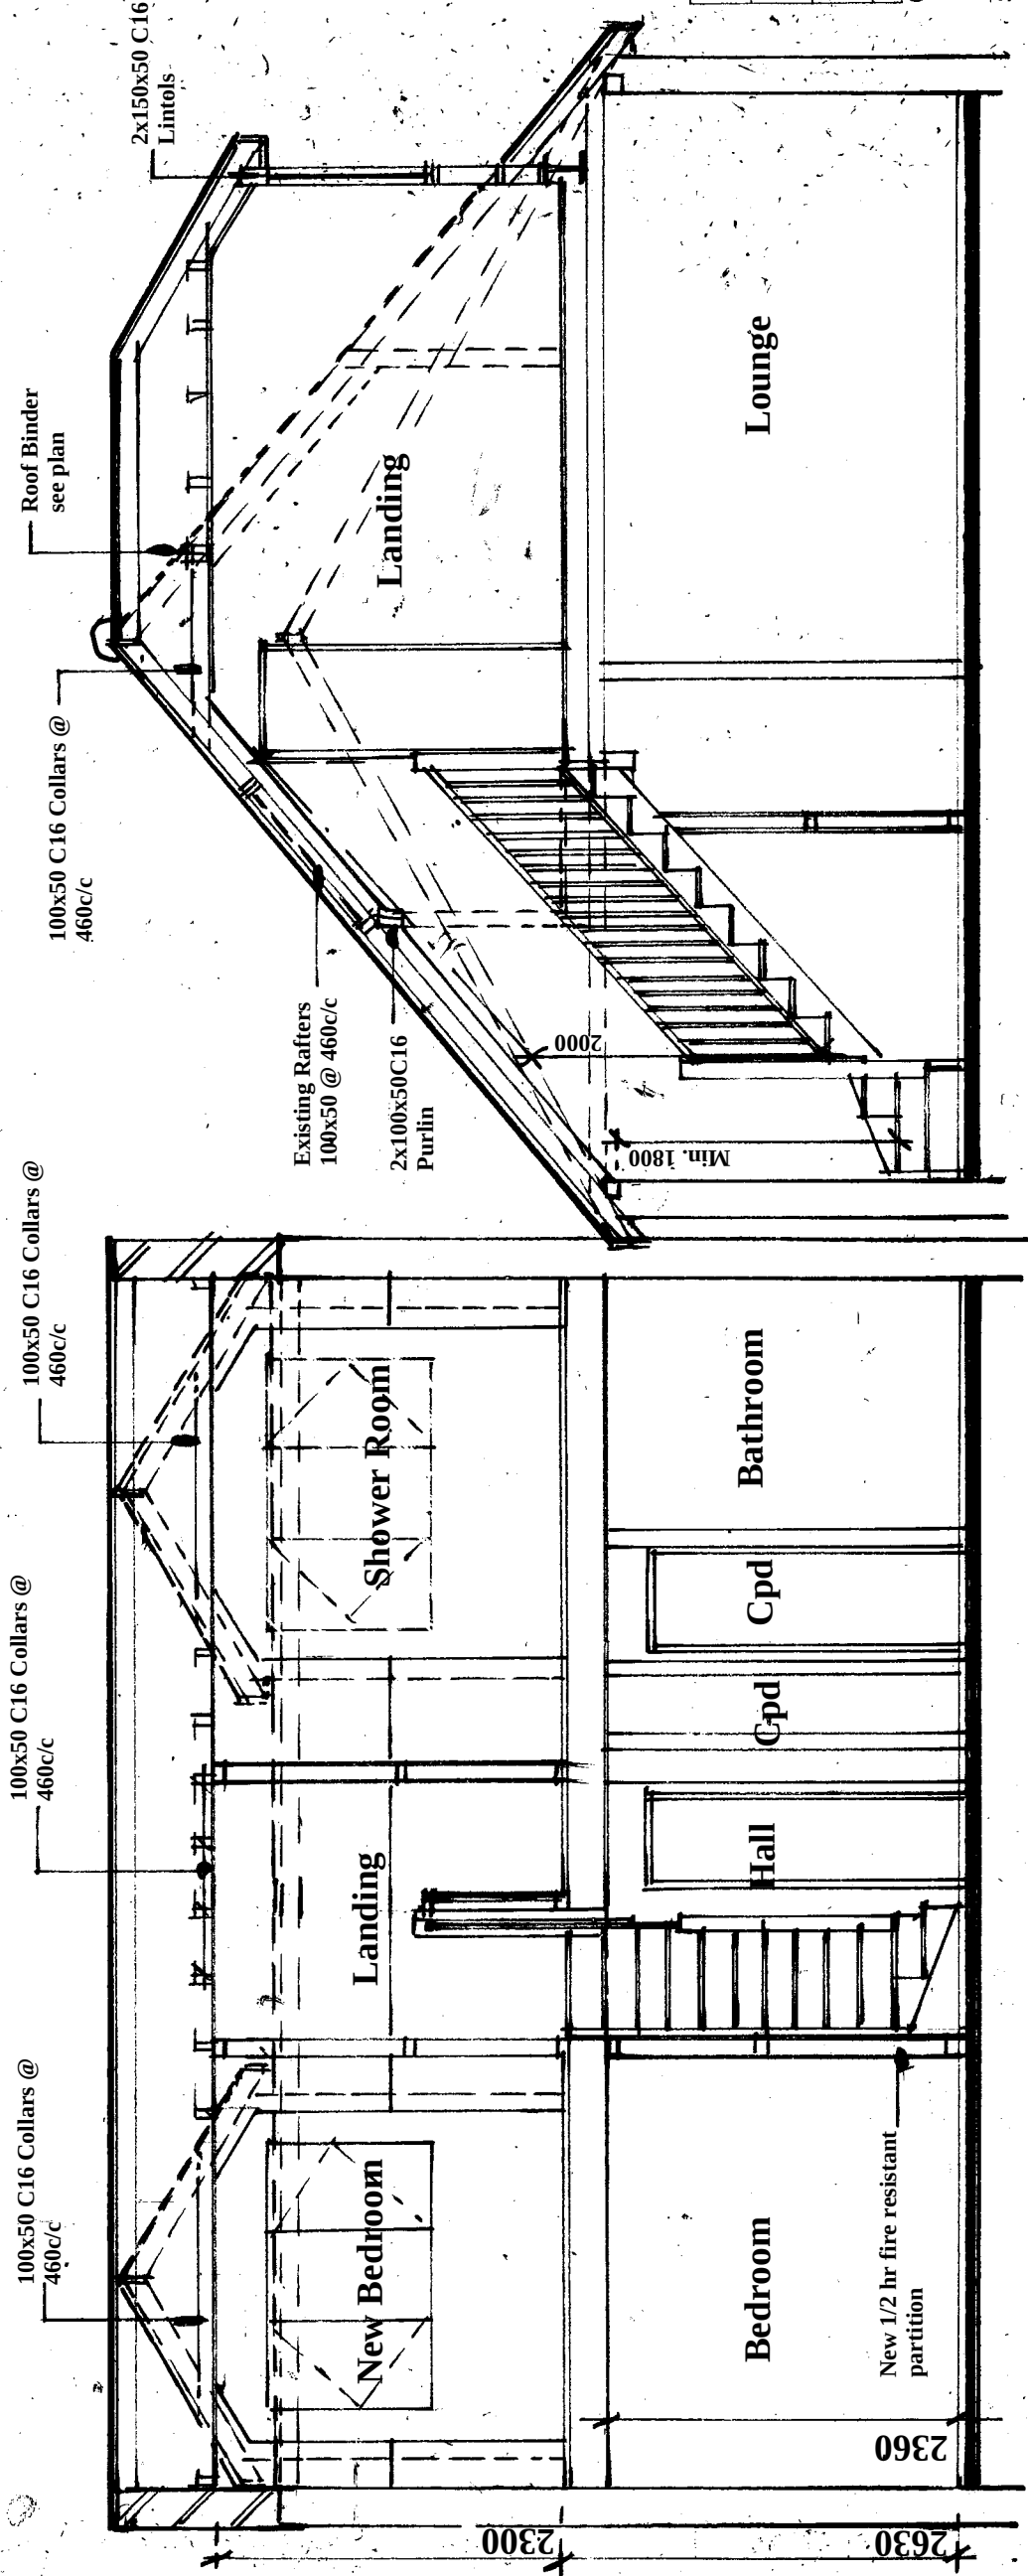

Section X-X

Section Y-Y

10 Downs View Road
Hassocks
West Sussex
BN6 8HJ

Amendments			Date
Client			

Ms F. Jones

Site Address

Proposal Loft Conversion

Drawing Title Sections

Date 22/02/25 Drawn S. Burrows

Scales 1:50

DWG NO. S13502/4	REV
------------------	-----