



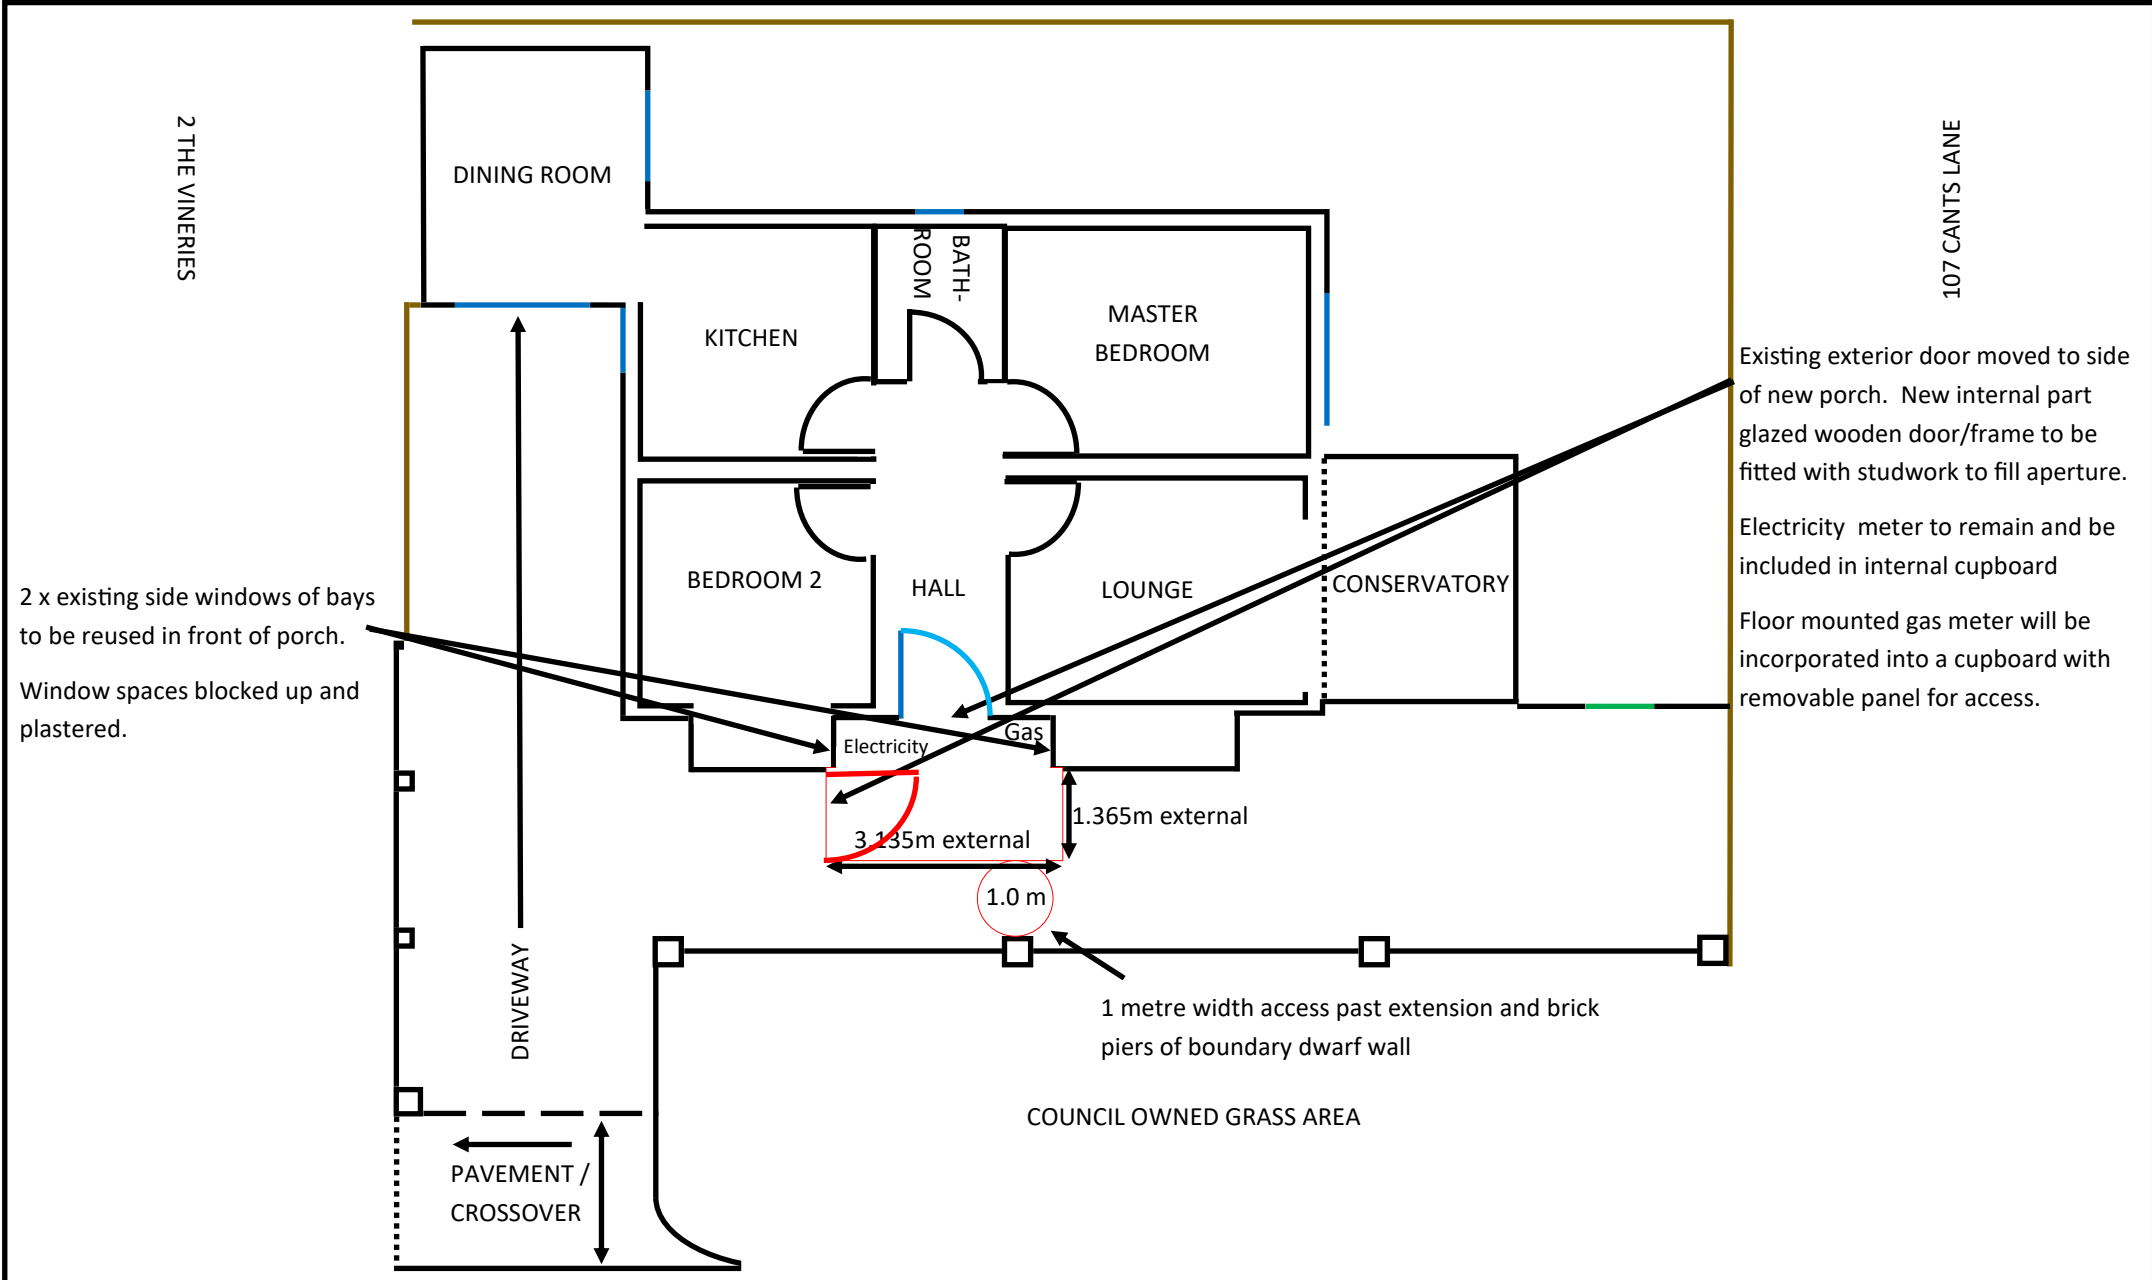

Mid Sussex
Maintenance
Services Designs

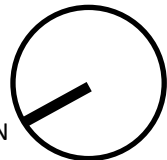

Scale: 1 cm:100 cm



Client
Mr. R. J. Cross
Address
Villa Ruscino
2a The Vineries
Burgess Hill
West Sussex
RH15 0NF

Drawing name
PROPOSED AERIAL VIEW

PRELIMINARY/PLANNING/BUILDING REGS

Drawing number
01/101/RJC05

Date
04/04/2025

Drawn by
PSC

Revision
1

REF
RJC1