




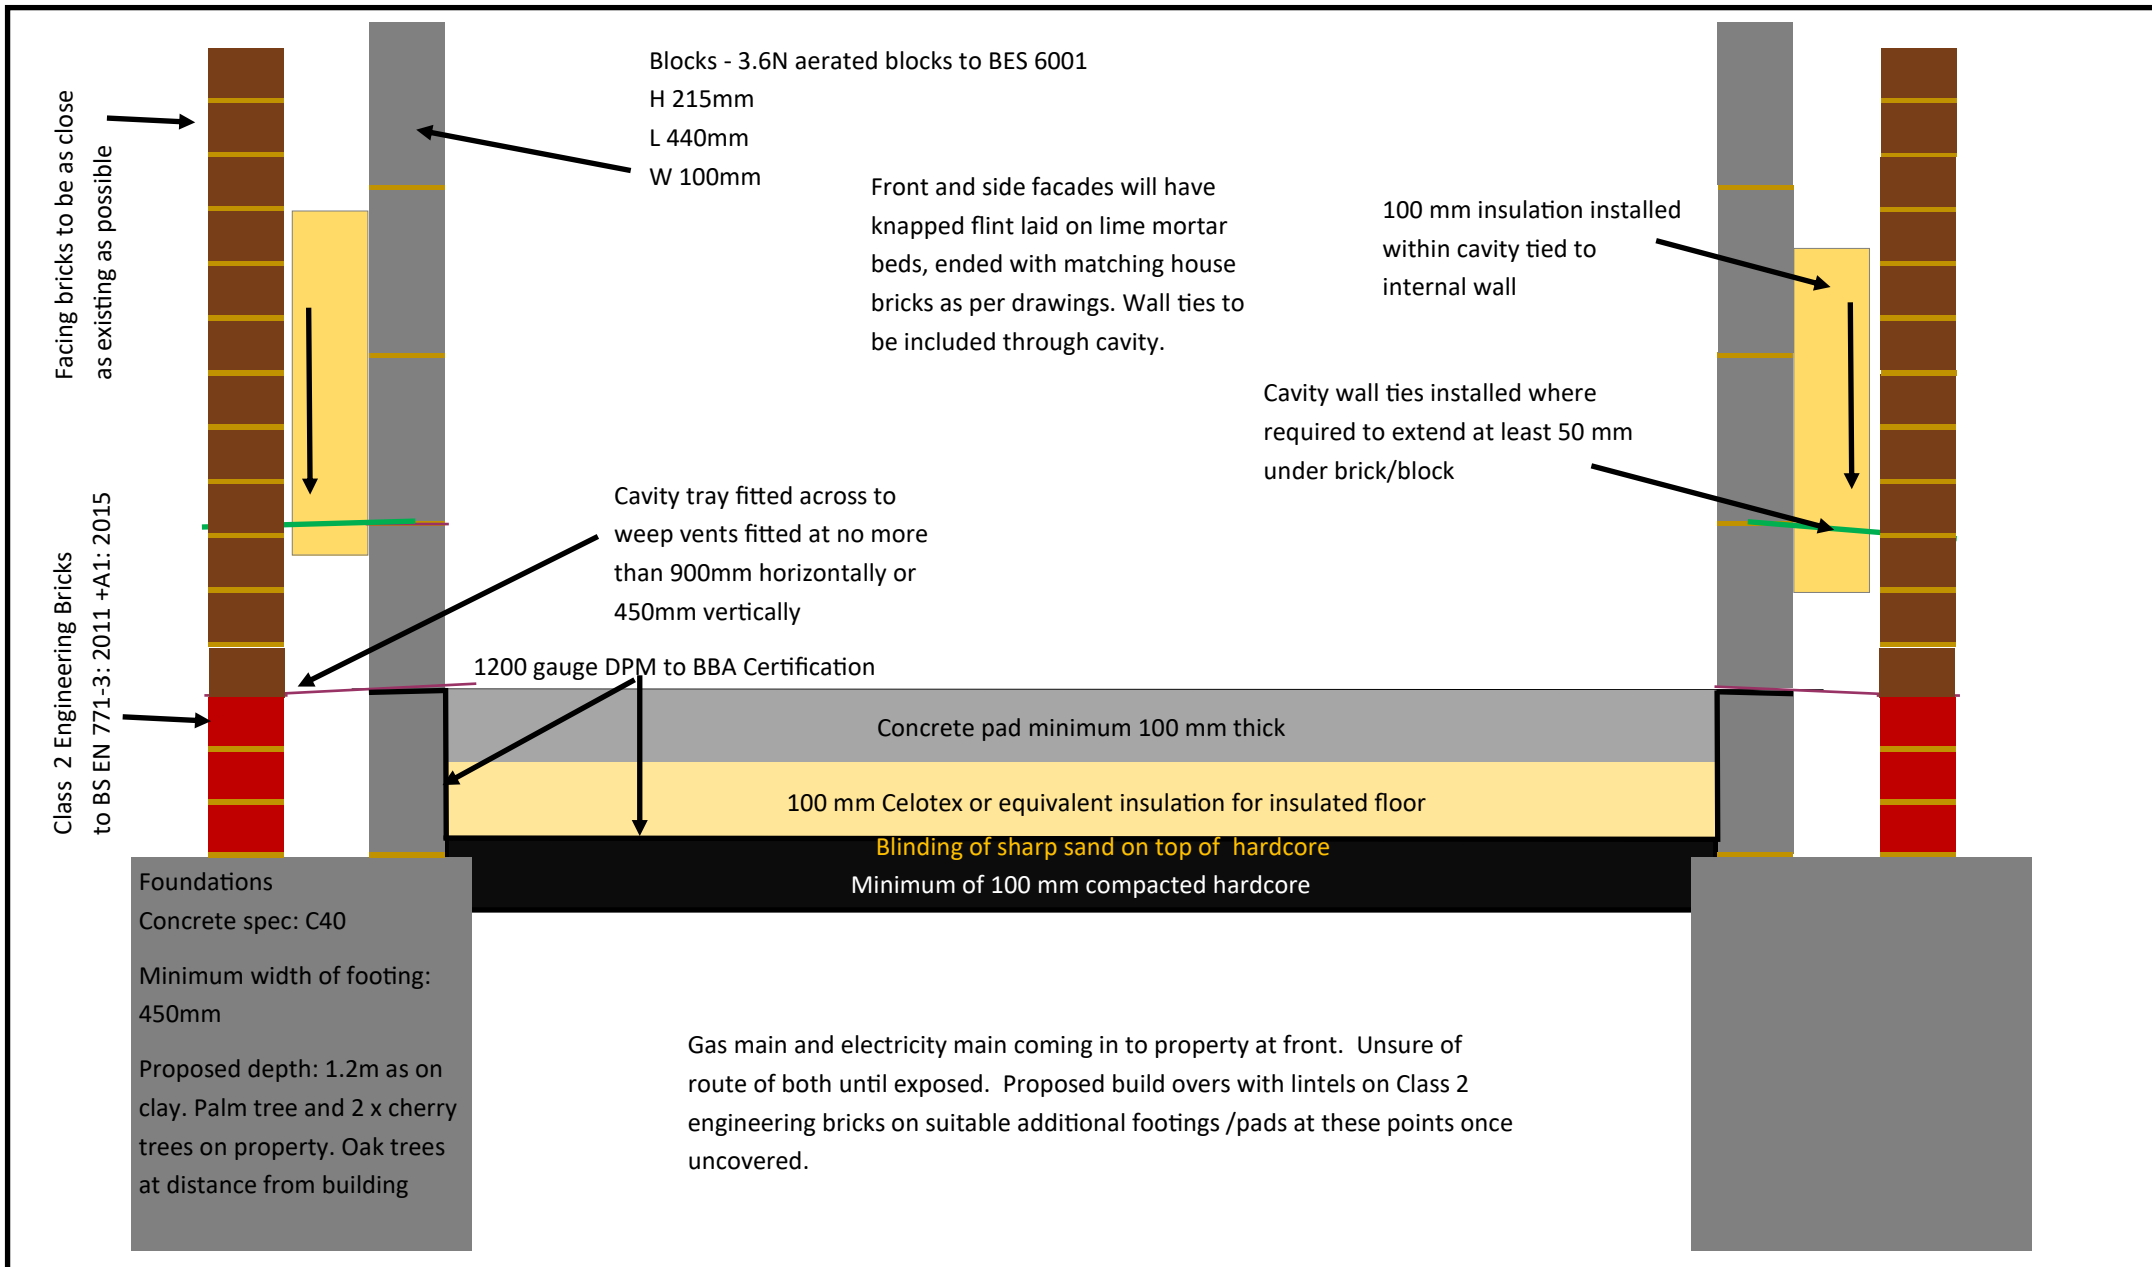

Mid Sussex
Maintenance
Services Designs

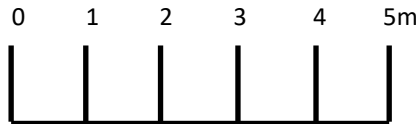

Scale: 1 cm:1 m

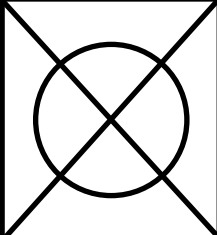

Client
Mr. R. J. Cross
Address
Villa Ruscino
The Vineries
Burgess Hill
West Sussex
RH15 0NF

Drawing name

PROPOSED FOOTINGS/BUILD

PRELIMINARY/PLANNING/BUILDING-REGS

Drawing number

01/101/RJC06

Date

21/02/2025

Drawn by

PSC

Revision

*

REF

RJC1