
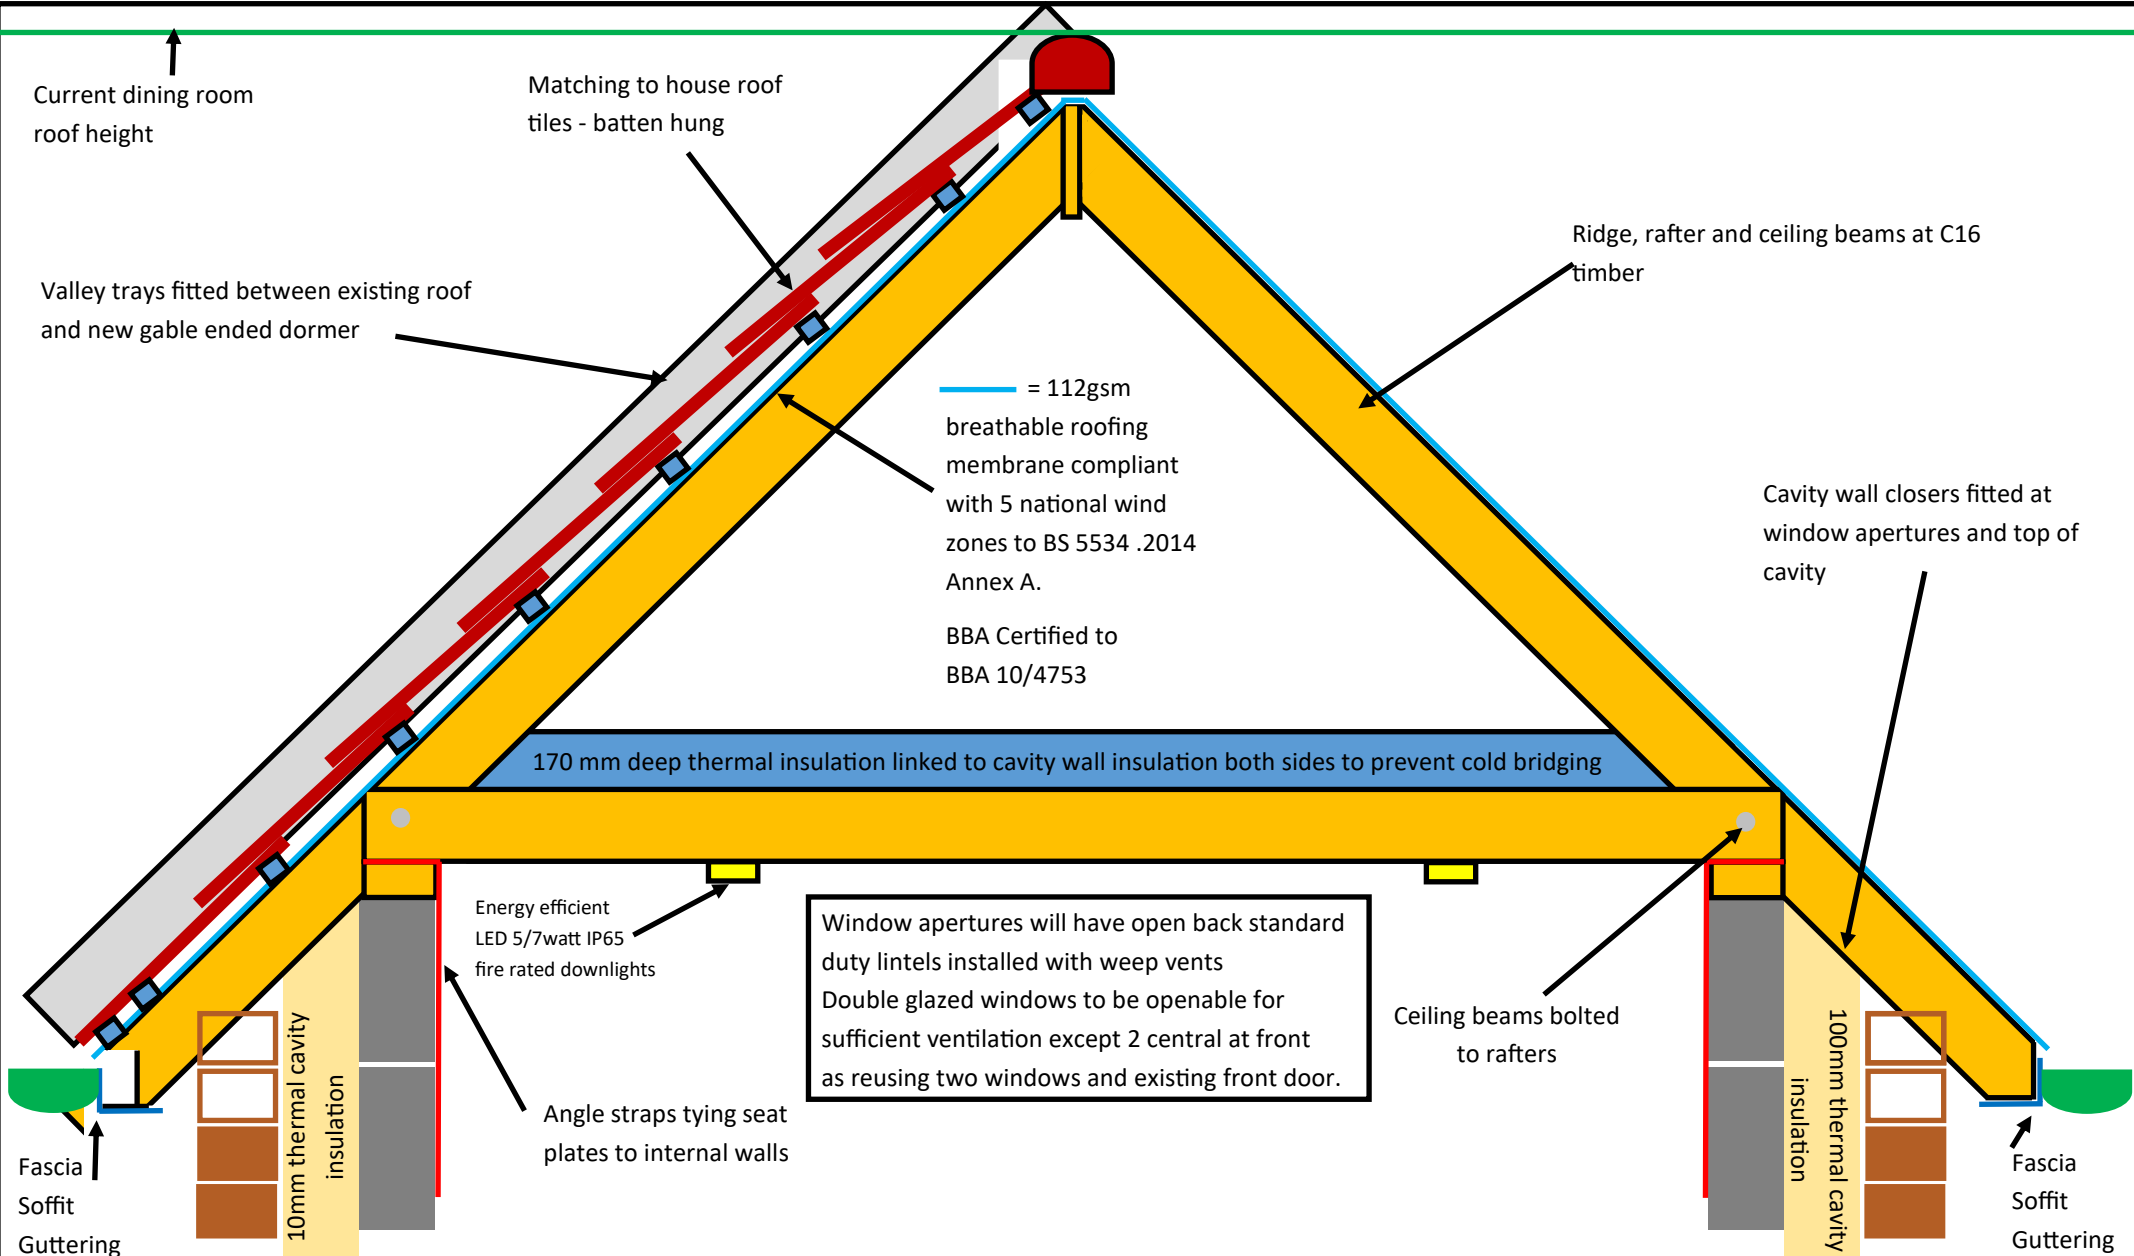
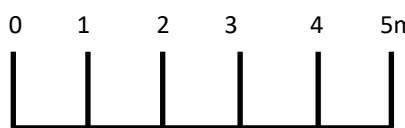


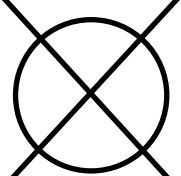

|   |   |                                                                                     |   |                                                |                                       |                        |                      |
|---|---|-------------------------------------------------------------------------------------|---|------------------------------------------------|---------------------------------------|------------------------|----------------------|
| <br>Mid Sussex<br>Maintenance<br>Services Designs | <br>Scale: 1 cm:1 m |  | <b>Client</b><br>Mr. R. J. Cross<br><b>Address</b><br>Villa Ruscino<br>2a The Vineries<br>Burgess Hill<br>West Sussex<br>RH15 0NF | <b>Drawing name</b><br>PROPOSED ROOF STRUCTURE | <b>Drawing number</b><br>01/101/RJC07 |                        | <b>Revision</b><br>* |
|   |   |                                                                                     |   | <b>PRELIMINARY/PLANNING/BUILDING REGS</b>      | <b>Date</b><br>21/02/2025             | <b>Drawn by</b><br>PSC | <b>REF</b><br>RJC1   |