
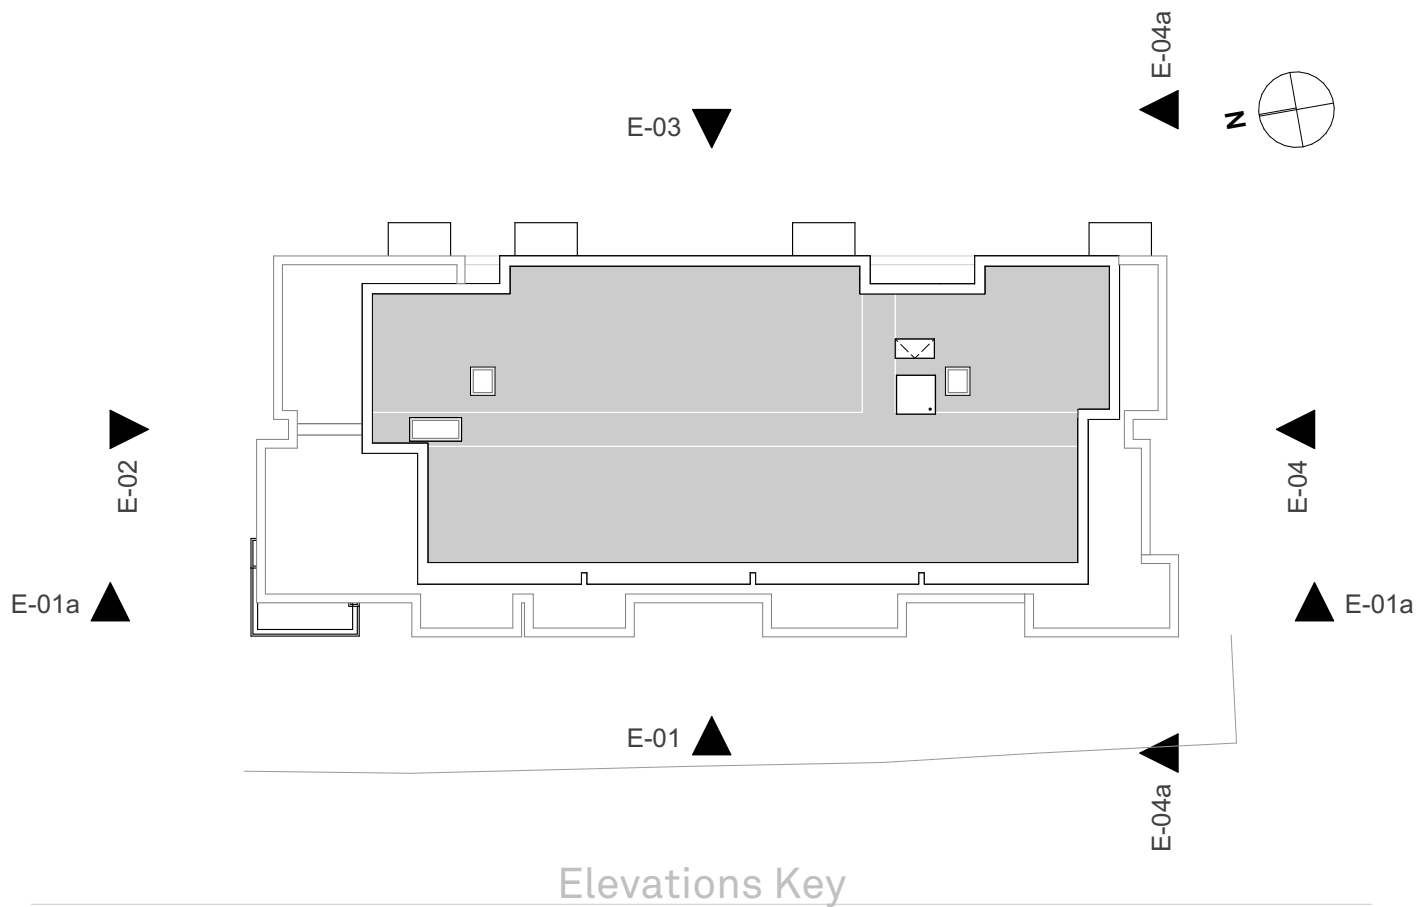


| rev. | date       | changes description   | issued by |
|------|------------|---|-----------|
| P05  | 05/11/2024 | Material reference addedd   | HE        |
| P04  | 08/07/2024 | Window revised see cloud. Revised cladding panel for brickwork, Balcony balustrade changed to metal from glass. Second lift removed, remaining lift Orona 8 | HE        |
| P03  | 12/06/2024 | Additional annotation added, see cloud   | HE        |
| P02  | 23/03/2023 | Windows opening lines shown   | MK        |
| P01  | 16/12/2022 | 6th floor amenity space removed   | MK        |

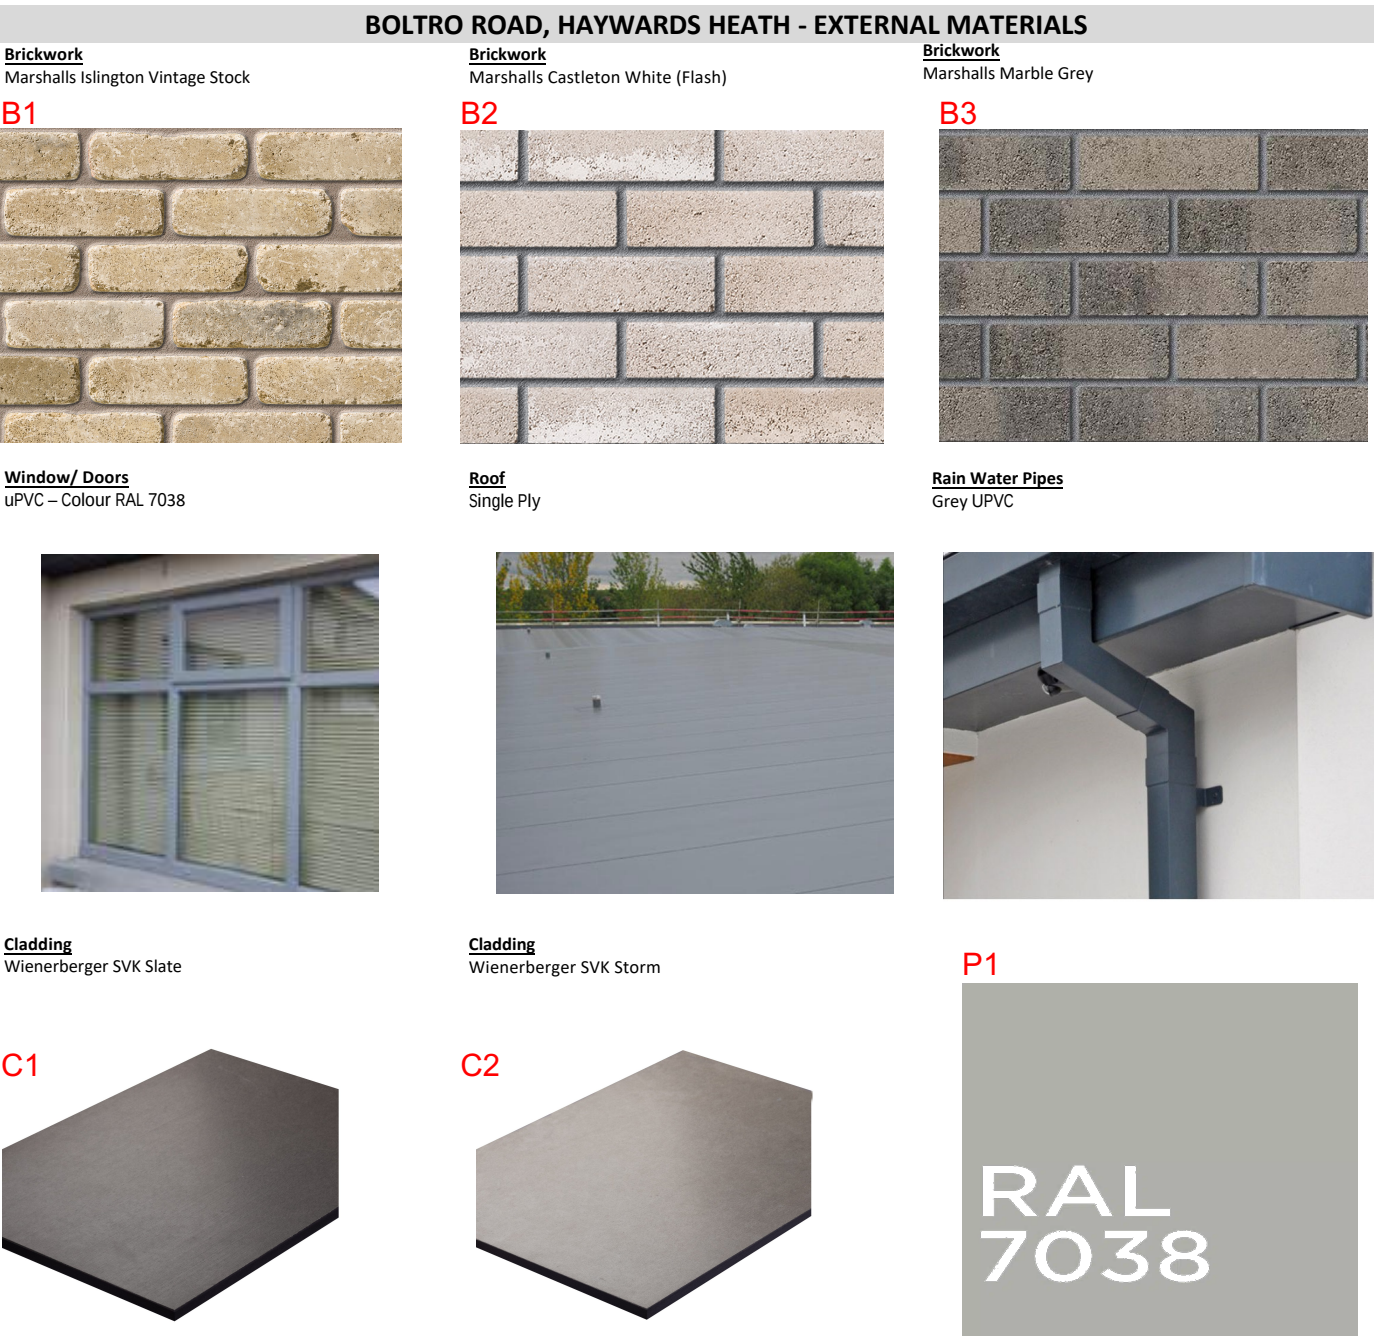

RE-  
FORM

AT

www.re-format.co.uk

mail@re-format.co.uk

+44 (0)1730 778778

project title

Boltro Road, Haywards Heath

document title

Proposed Elevations 01 02

Date

Dec 2022

drawn by

MK

checked by

DB

approved by

DB

0

1

2

4

5m

Scale at A1

1:100

region

project no.

stage no.

discipline

number

LSE-

2780

- 04

- A

- 0401

Proposed Elevations

01 02

status

suitability description

revision

S4

Suitable for Review and Comment

P05