


Drawing: 6

Roof: Proposed

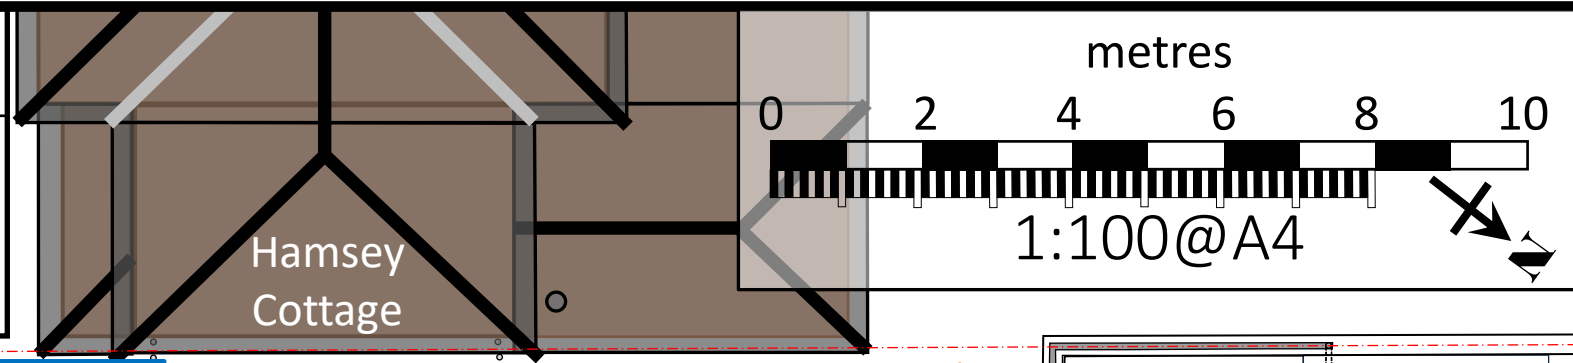

6 No. Roof-mounted Solar Panels:
1954 x 1134mm, black glass with black frame,
secured on galvanized steel framing at 10° slope.
Max upstand 470mm

6 No Wall-mounted Solar Panels:
1954 x 1134mm, black glass with black frame,
secured on galvanized steel framing.
Max projection 60mm

10 No. Pitched roof-mounted Solar Panels:
1800 x 1134mm, black glass with black frame,
secured on galvanized steel framing with galvanised
bird protection mesh around edges.
Max upstand 110mm

Lewes Road

