


Drawing: 8

SE Elevation: Proposed

10 No. Pitched roof-mounted Solar Panels:
1800 x 1134mm, black glass with black frame,
secured on galvanized steel framing with galvanised
bird protection mesh around edges.
Max upstand above pitched roof: 110mm

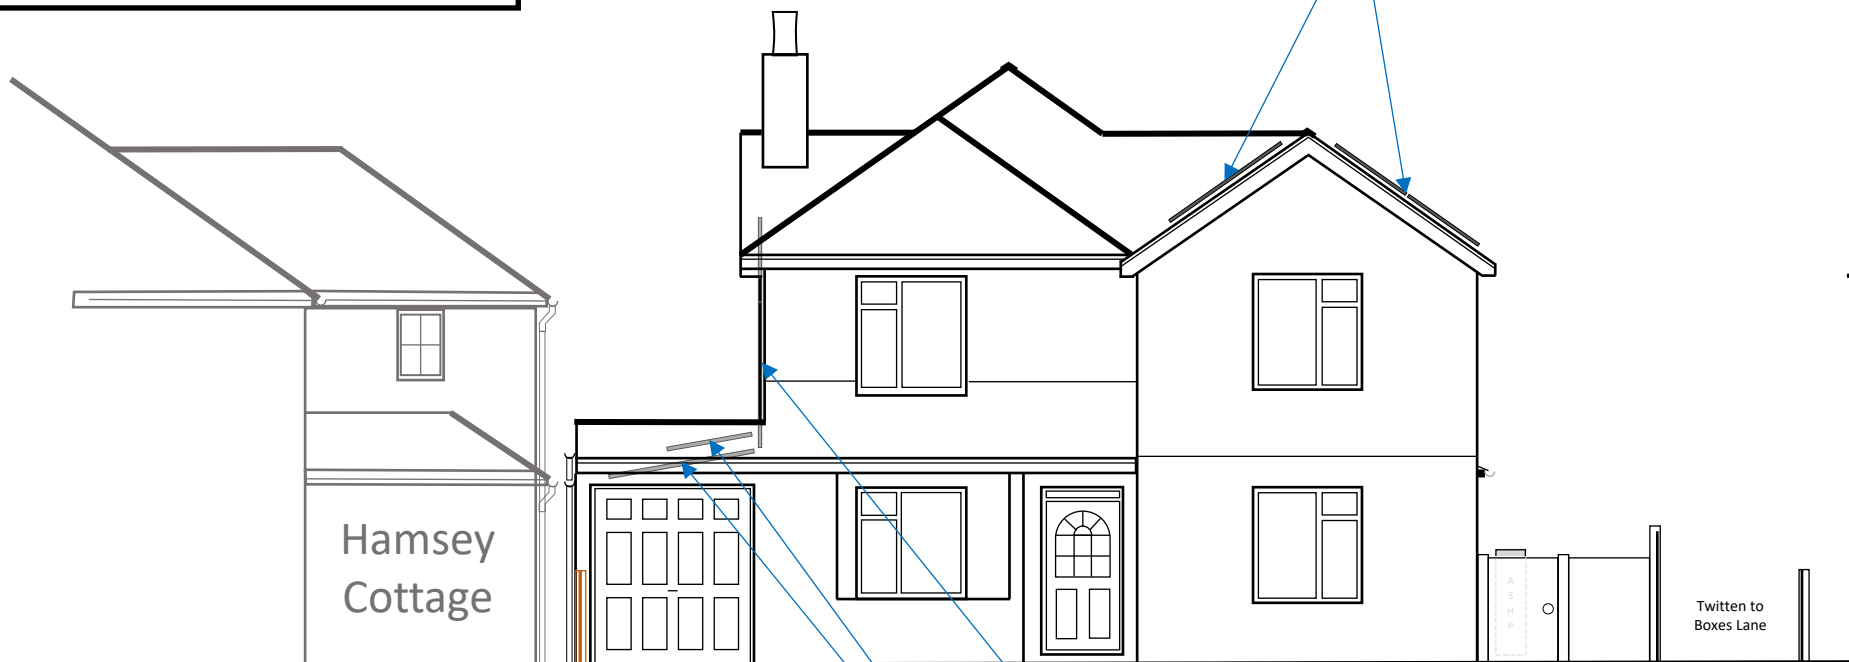

SE Elevation - Front

6 No Wall-mounted Solar Panels:
1954 x 1134mm, black glass with black frame,
secured on galvanized steel framing.
Max projection beyond wall: 60mm

6 No. Flat Roof-mounted Solar Panels:
1954 x 1134mm, black glass with black frame,
secured on galvanized steel framing at 10° slope.
Max upstand above flat roof: 470mm

