


Drawing: 12

NW Elevation: Proposed

6 No Wall-mounted Solar Panels:
1954 x 1134mm, black glass with black frame,
secured on galvanized steel framing.
Max projection beyond wall: 60mm

6 No. Roof-mounted Solar Panels:
1954 x 1134mm, black glass with black frame,
secured on galvanized steel framing at 10° slope.
Max upstand above flat roof: 470mm

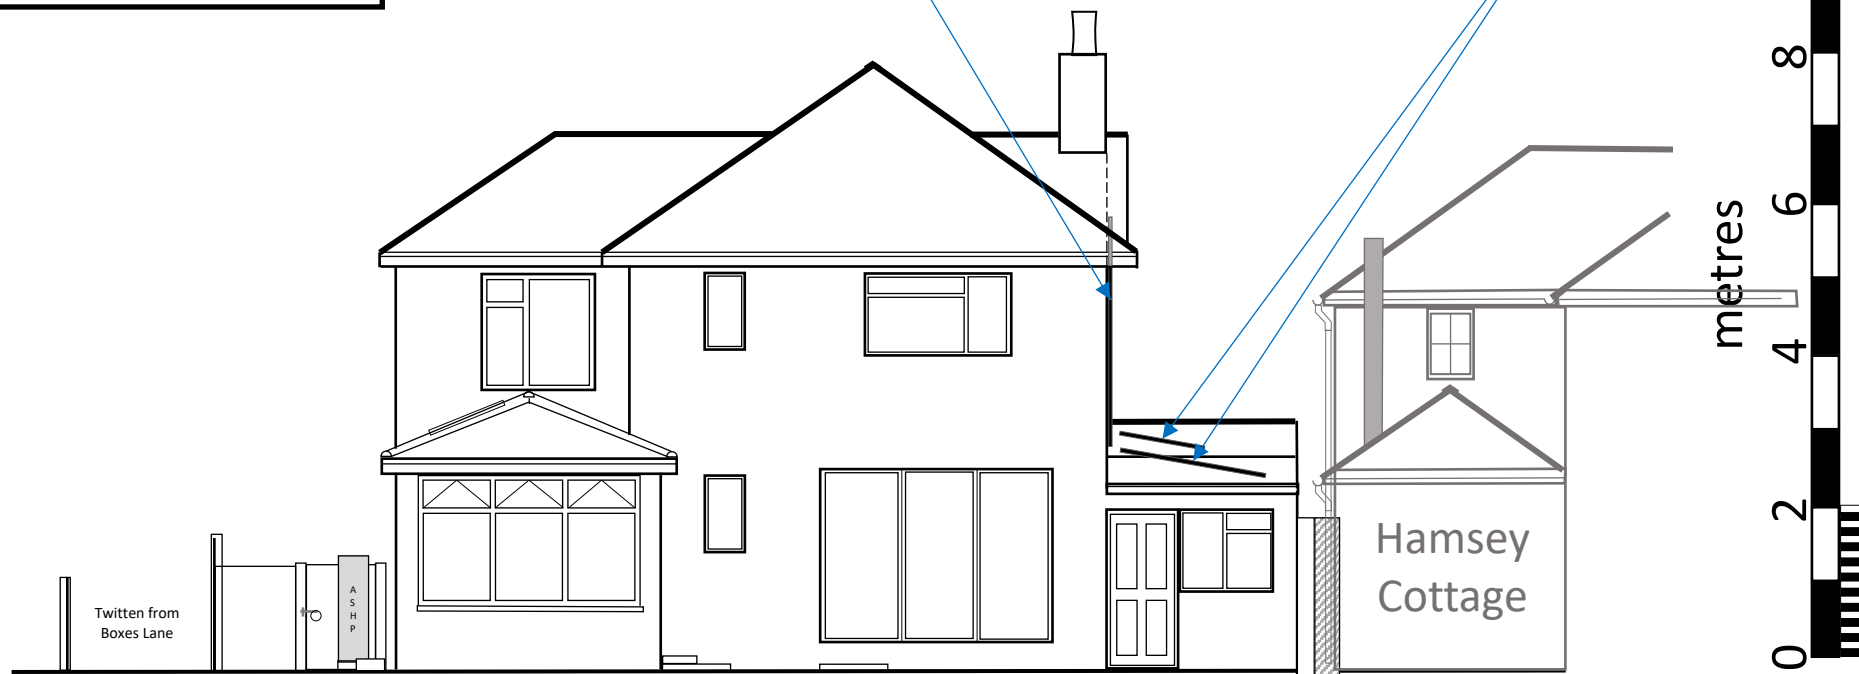

NW Elevation - Rear

