


Drawing: 13
SW Elevation:
Existing

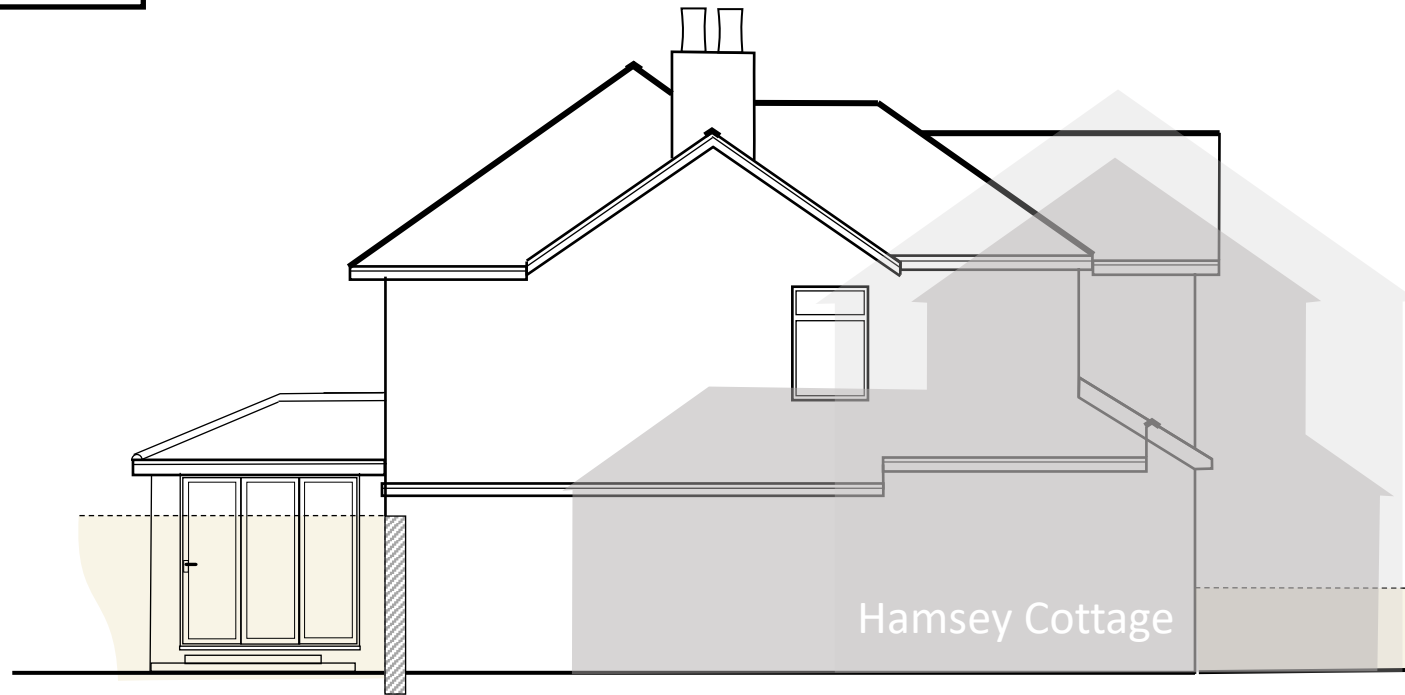

SW Elevation - Side

