




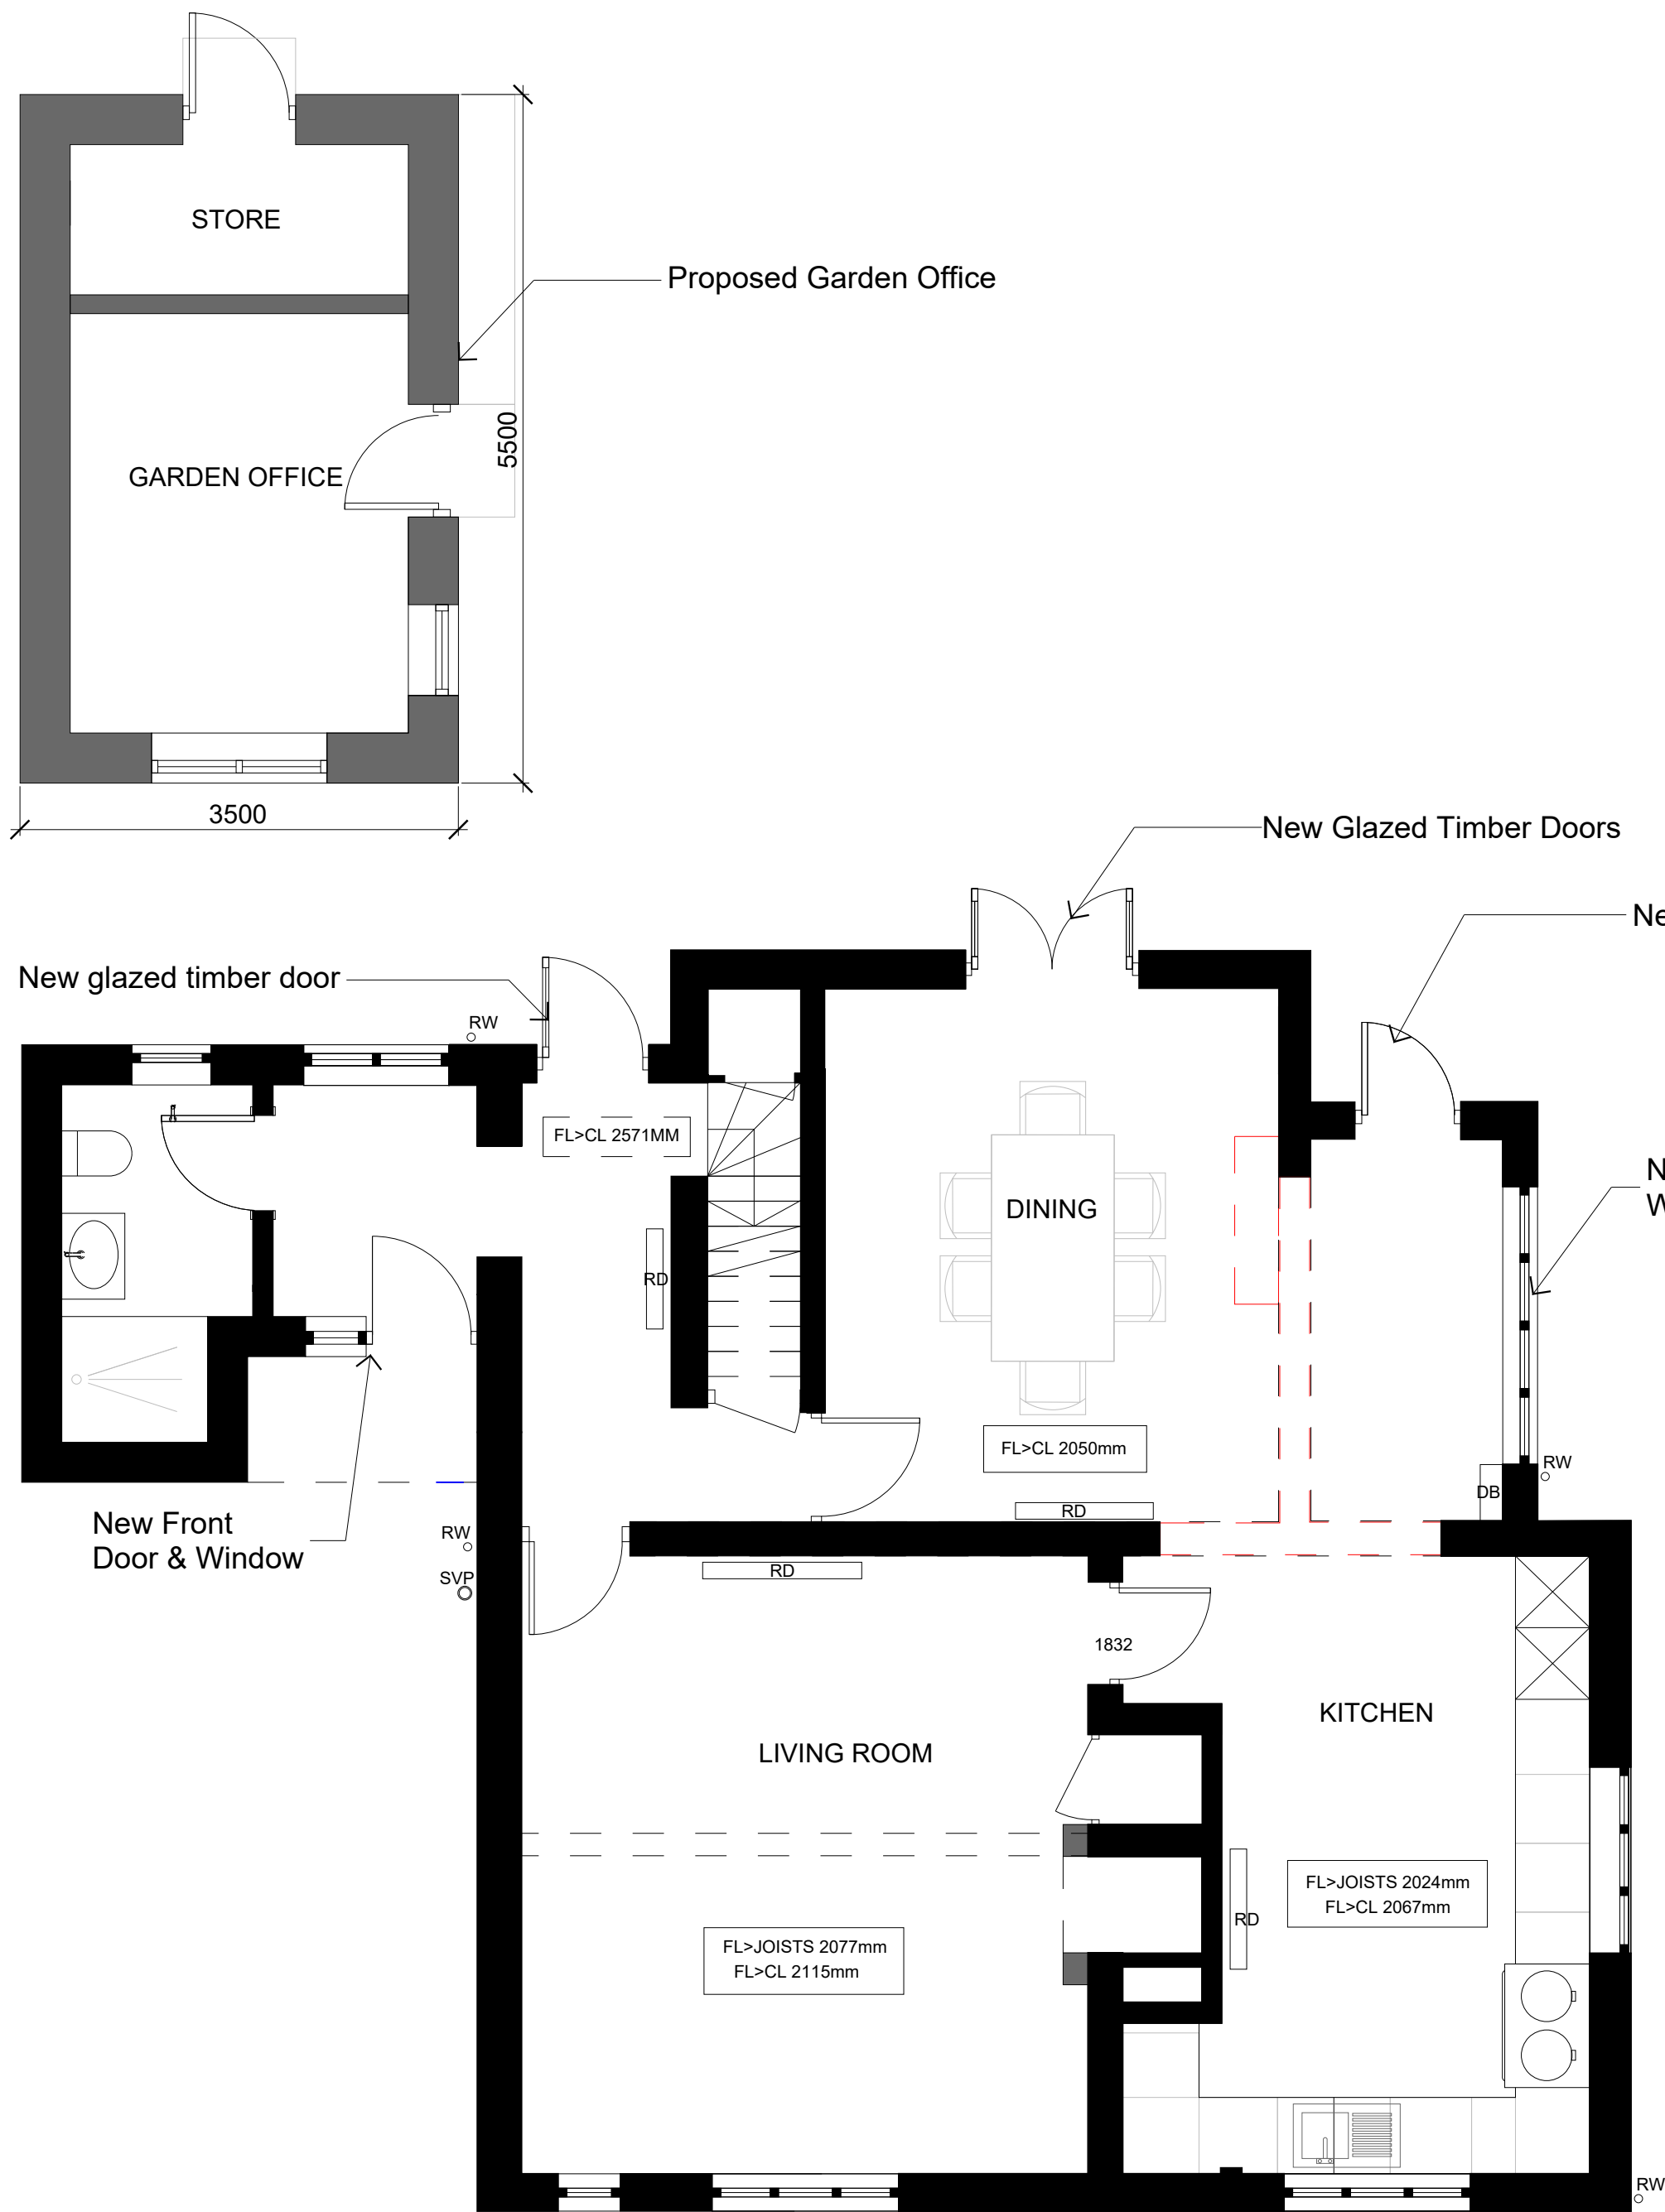

1 PROPOSD GROUND FLOOR PLAN / GR

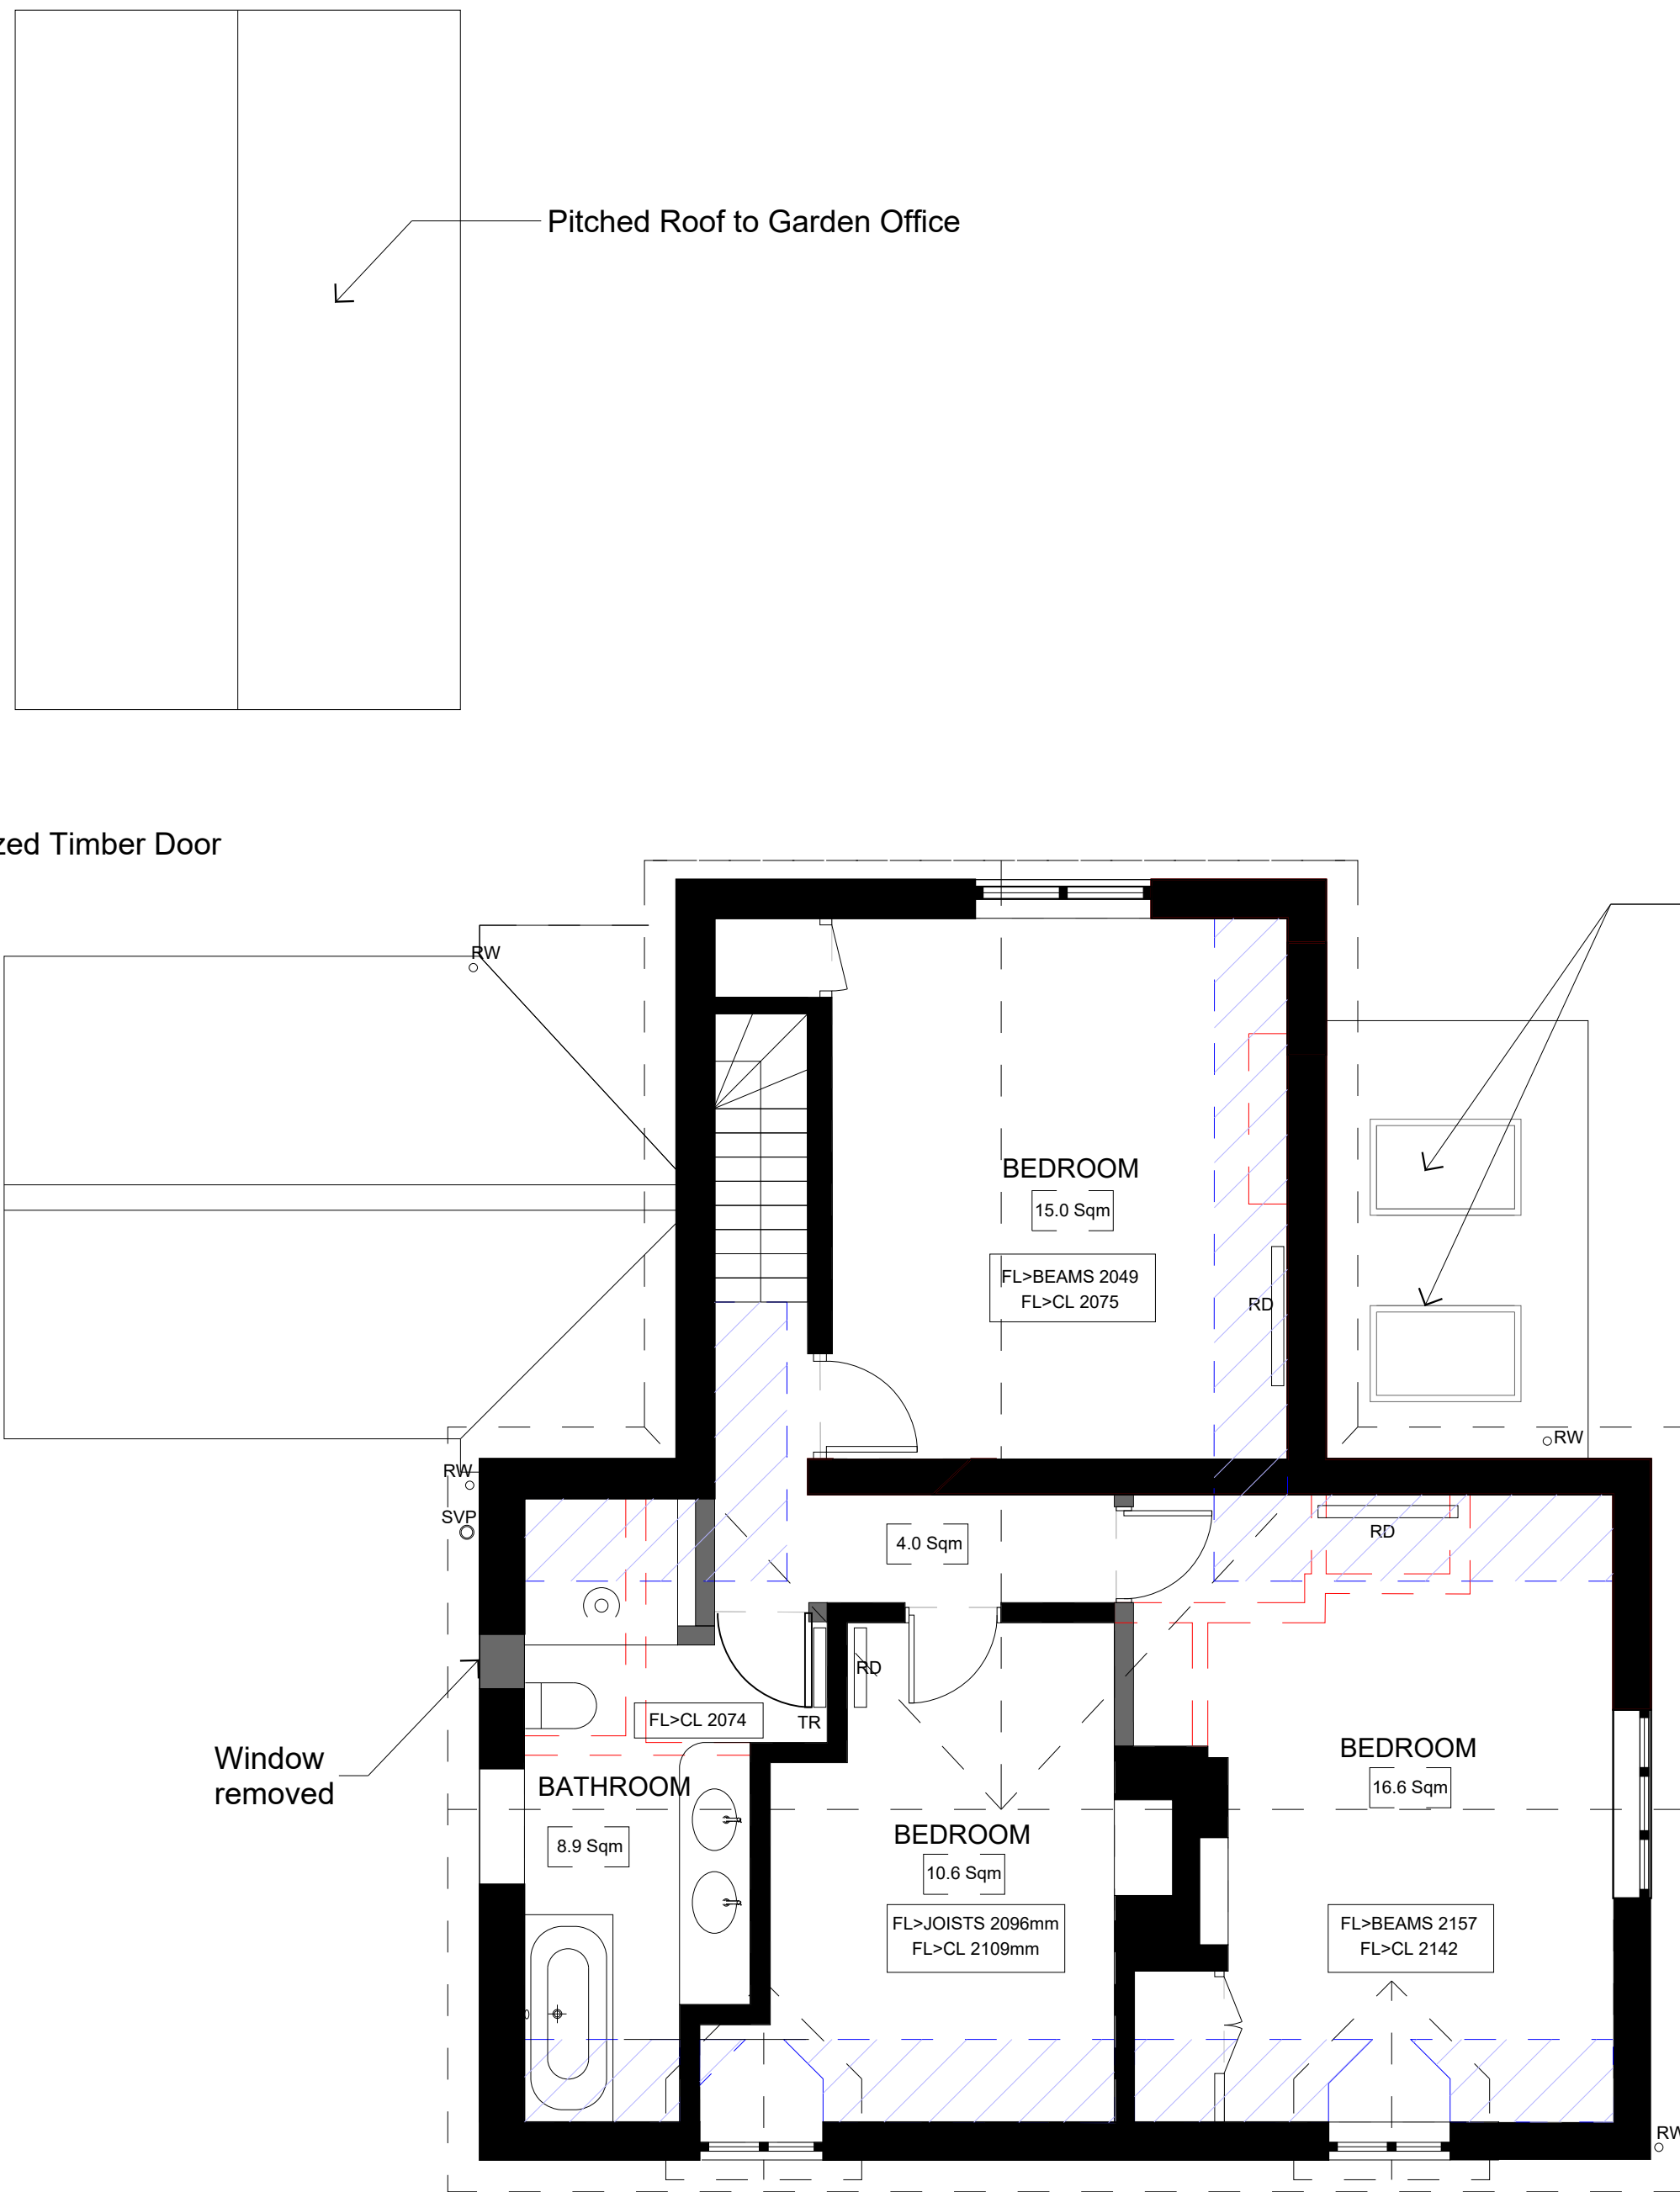

2 PROPOSED FIRST FLOOR PLAN / FF

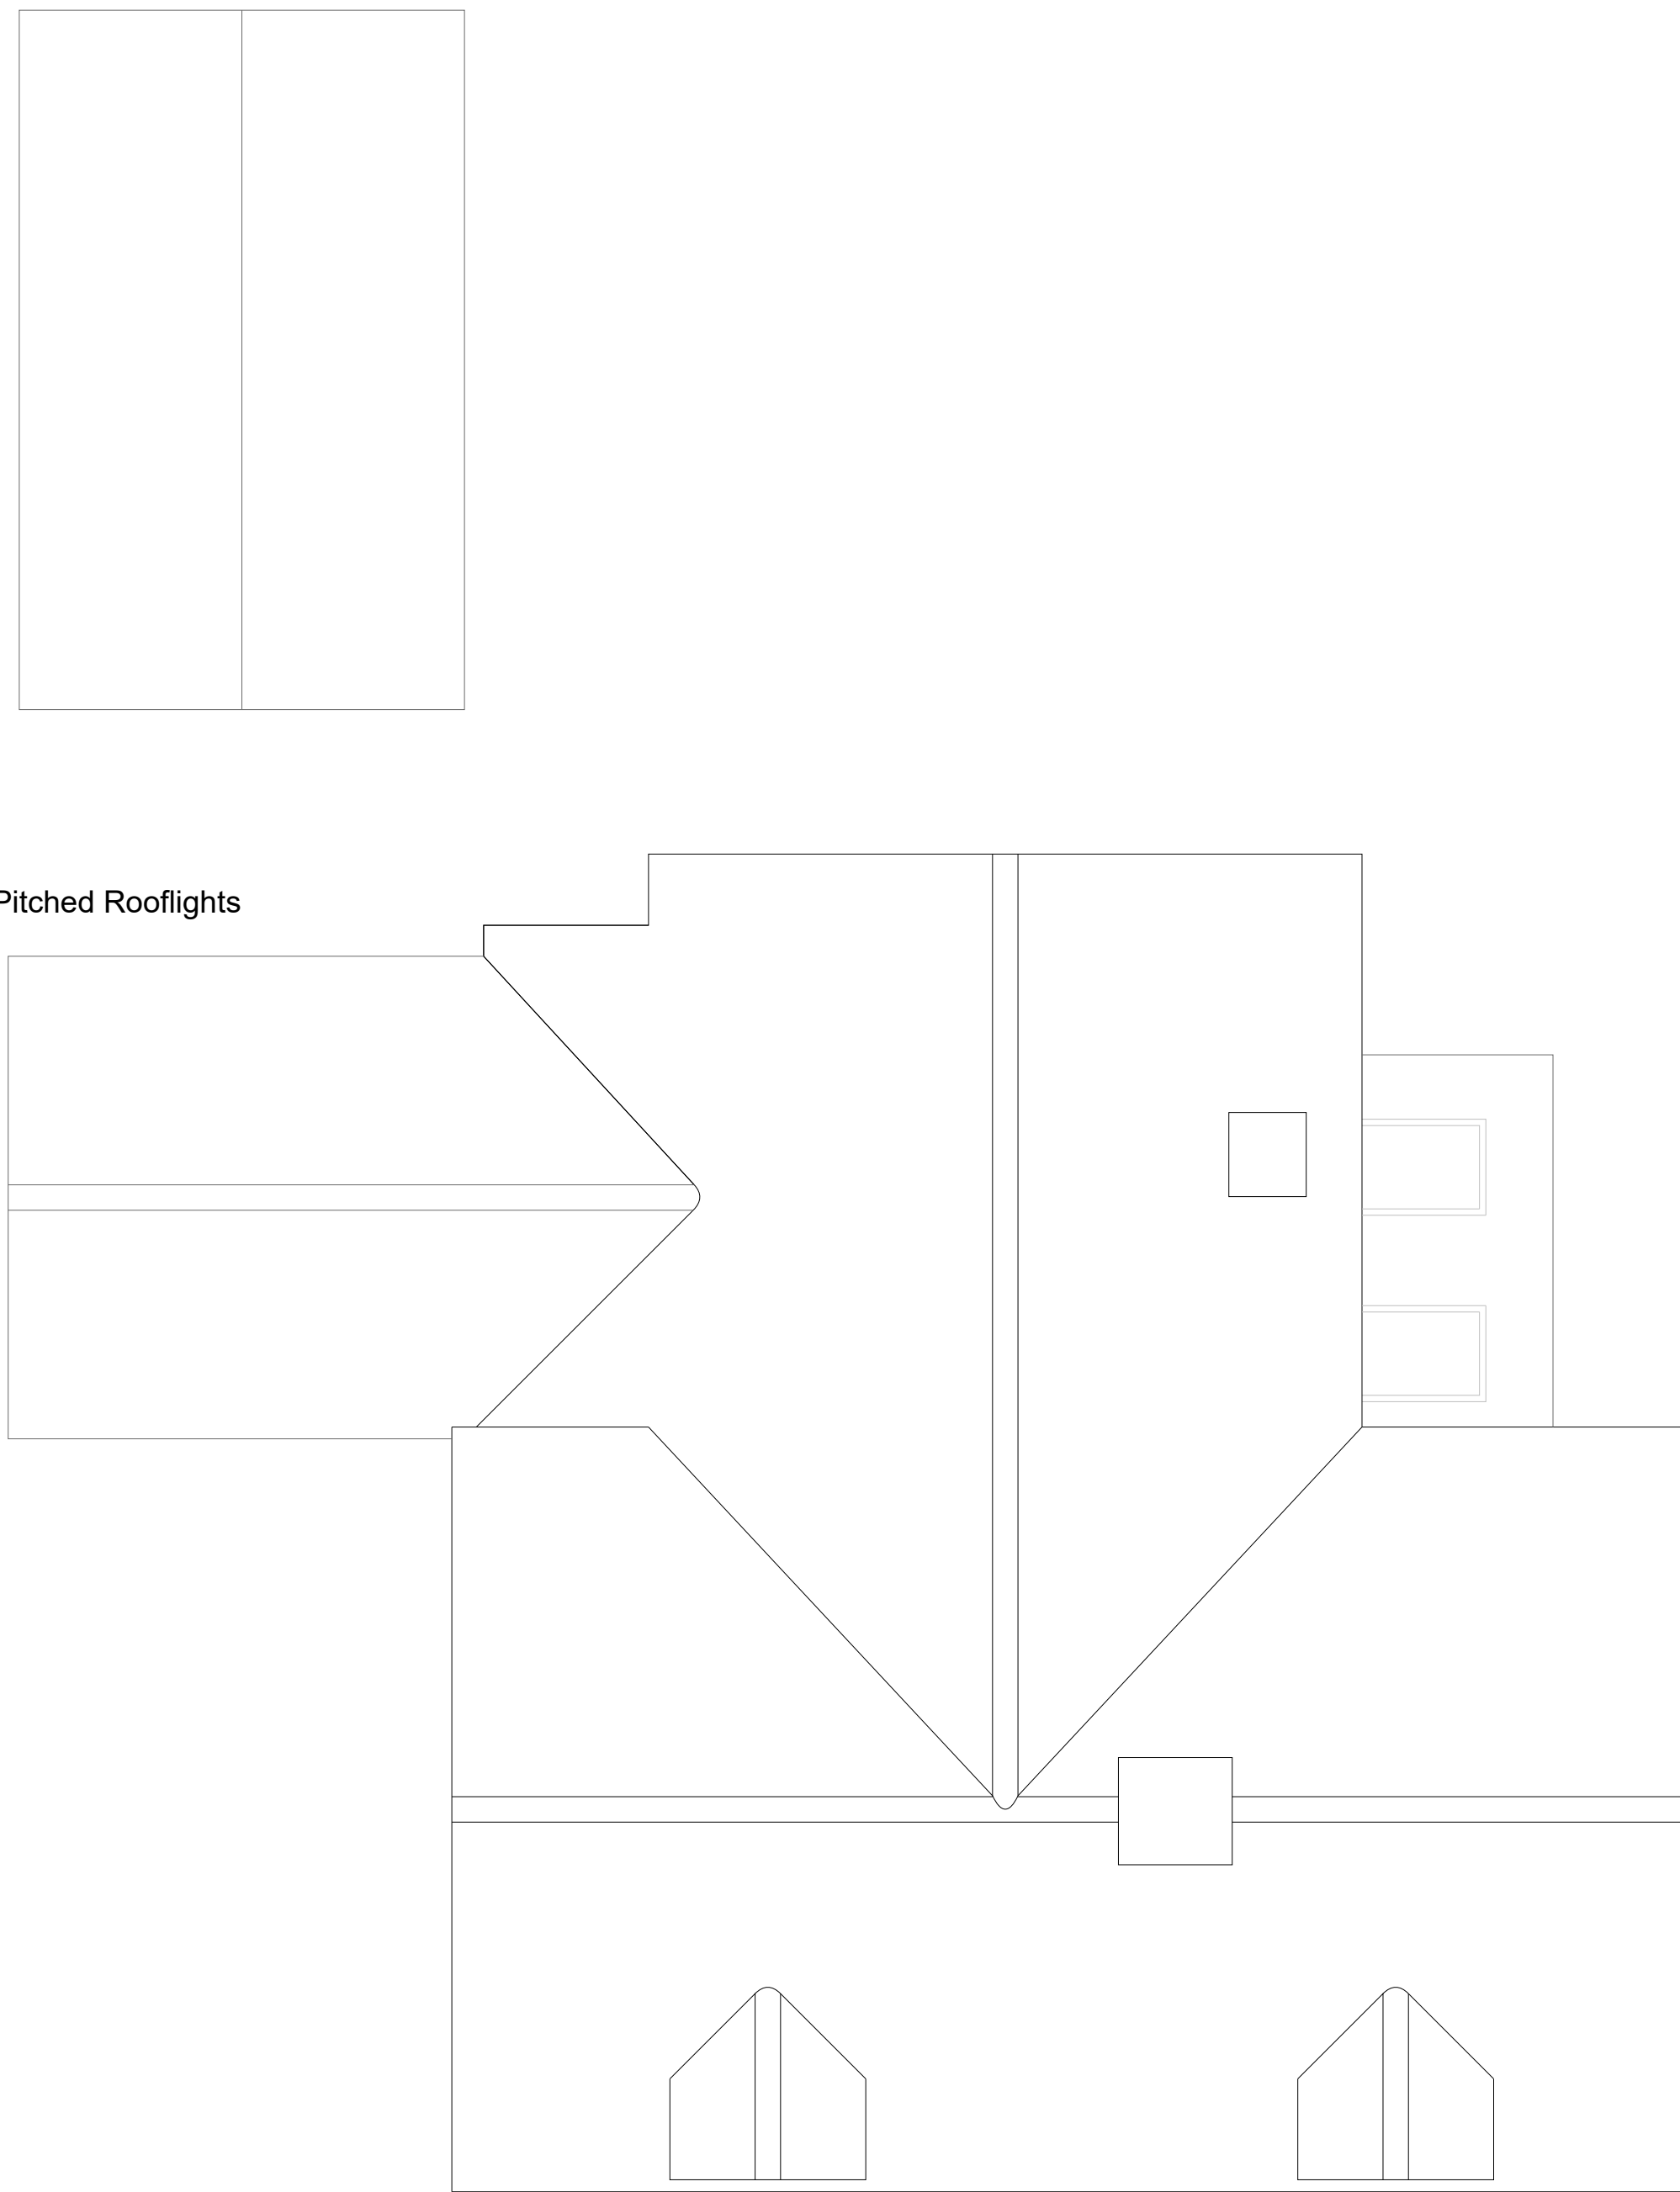


3 PROPOSED ROOF PLAN / RF

KEY

- EXISTING WALL
- PROPOSED WALL
- RESTRICTED HEAD-HEIGHT
- DEMOLISHED

NOTES

SCALING FOR PLANNING PURPOSES ONLY.  
ALL DIMENSIONS TO BE CHECKED ON SITE.  
WORK TO BE CARRIED OUT IN ACCORDANCE WITH  
BYE-LAWS AND REGULATIONS OF LOCAL AUTHORITIES AND  
STATUTORY UNDERTAKERS.  
THIS DRAWING MAY INCORPORATE INFORMATION FROM  
OTHER PROFESSIONALS. FORD REKHEPI CANNOT ACCEPT  
RESPONSIBILITY FOR THE INTEGRITY AND ACCURACY OF  
SUCH INFORMATION.  
DRAWINGS, SPECIFICATIONS AND SCHEDULES ARE TO BE  
READ IN CONJUNCTION WITH ALL RELEVANT ARCHITECTS  
AND CONSULTANTS DRAWINGS AND SPECIFICATIONS.  
PRINT PDF OF THE DWG IN ACTUAL SIZE.

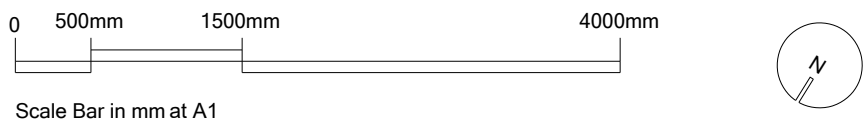

| REV | NOTES                                                                          | DATE     | BY |
|-----|--------------------------------------------------------------------------------|----------|----|
| A   | Amendment to skylight, front door area, and window to the dining room removed. | 28.05.25 | AF |
| B   | Minor amendments to location of windows and glazed doors                       | 28.06.25 | AF |
| C   | South-West window reinstated                                                   | 07.08.25 | AF |

| STATUS                                 |
|----------------------------------------|
| PLANNING                               |
| PROJECT                                |
| HIGHBROOK COTTAGE<br>RH17 6SS          |
| TITLE                                  |
| PROPOSED PLANS                         |
| SCALE AT A1: 1:50   SCALE AT A3: 1:100 |

ANDRE FORD ARCHITECT  
Hoathly Hill  
West Hoathly  
RH19 4SJ  
t +44 (0)7732089521  
w andreford.co.uk  
e info@andreford.co.uk