






3 PROPOSED FRONT / NORTH-WEST ELEVATION

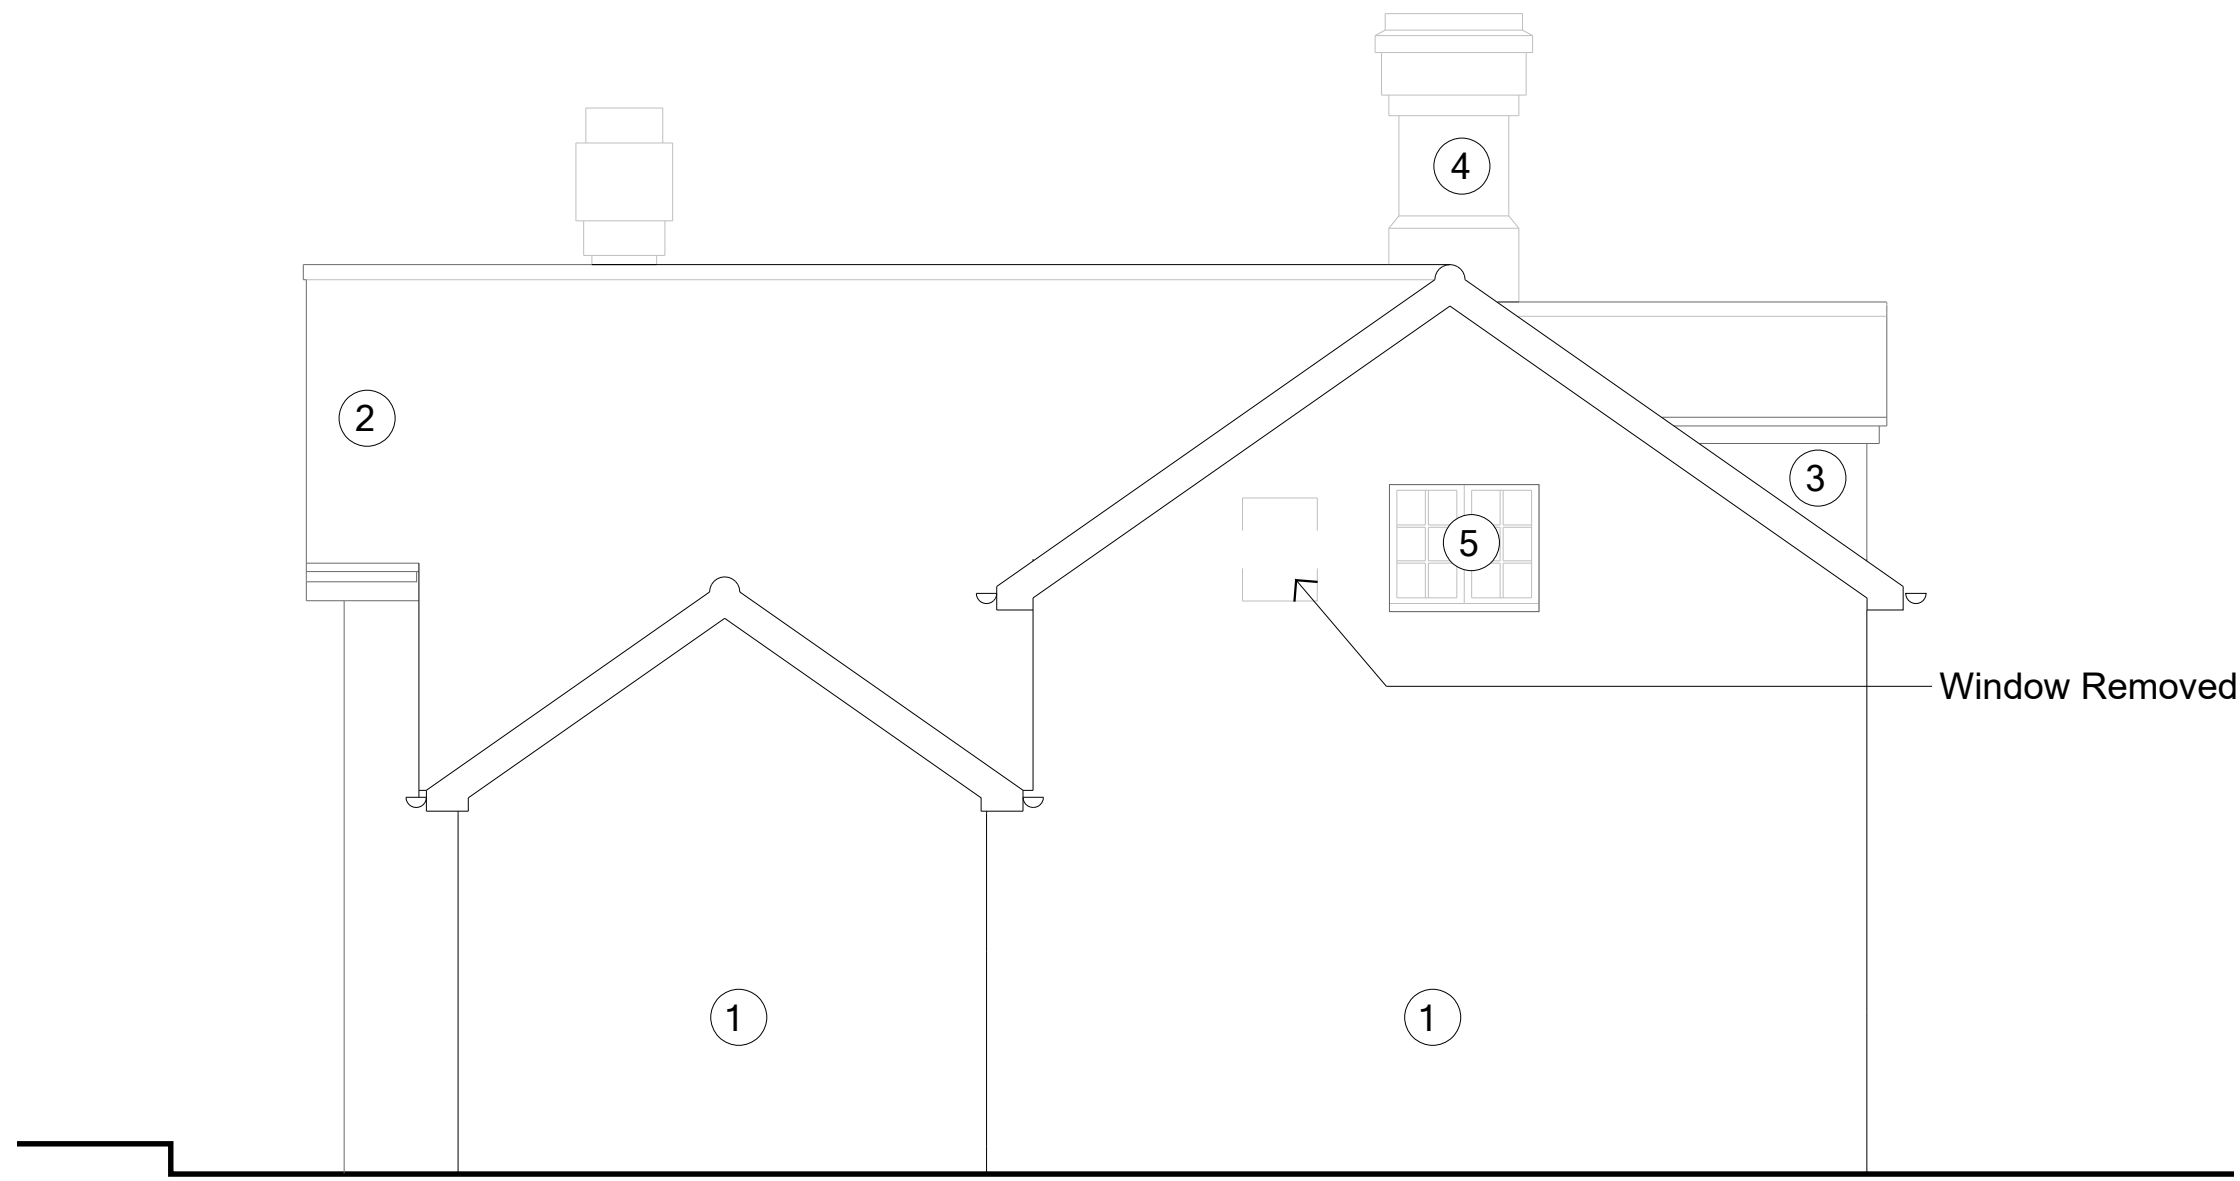

4 PROPOSED SIDE / NORTH EAST ELEVATION

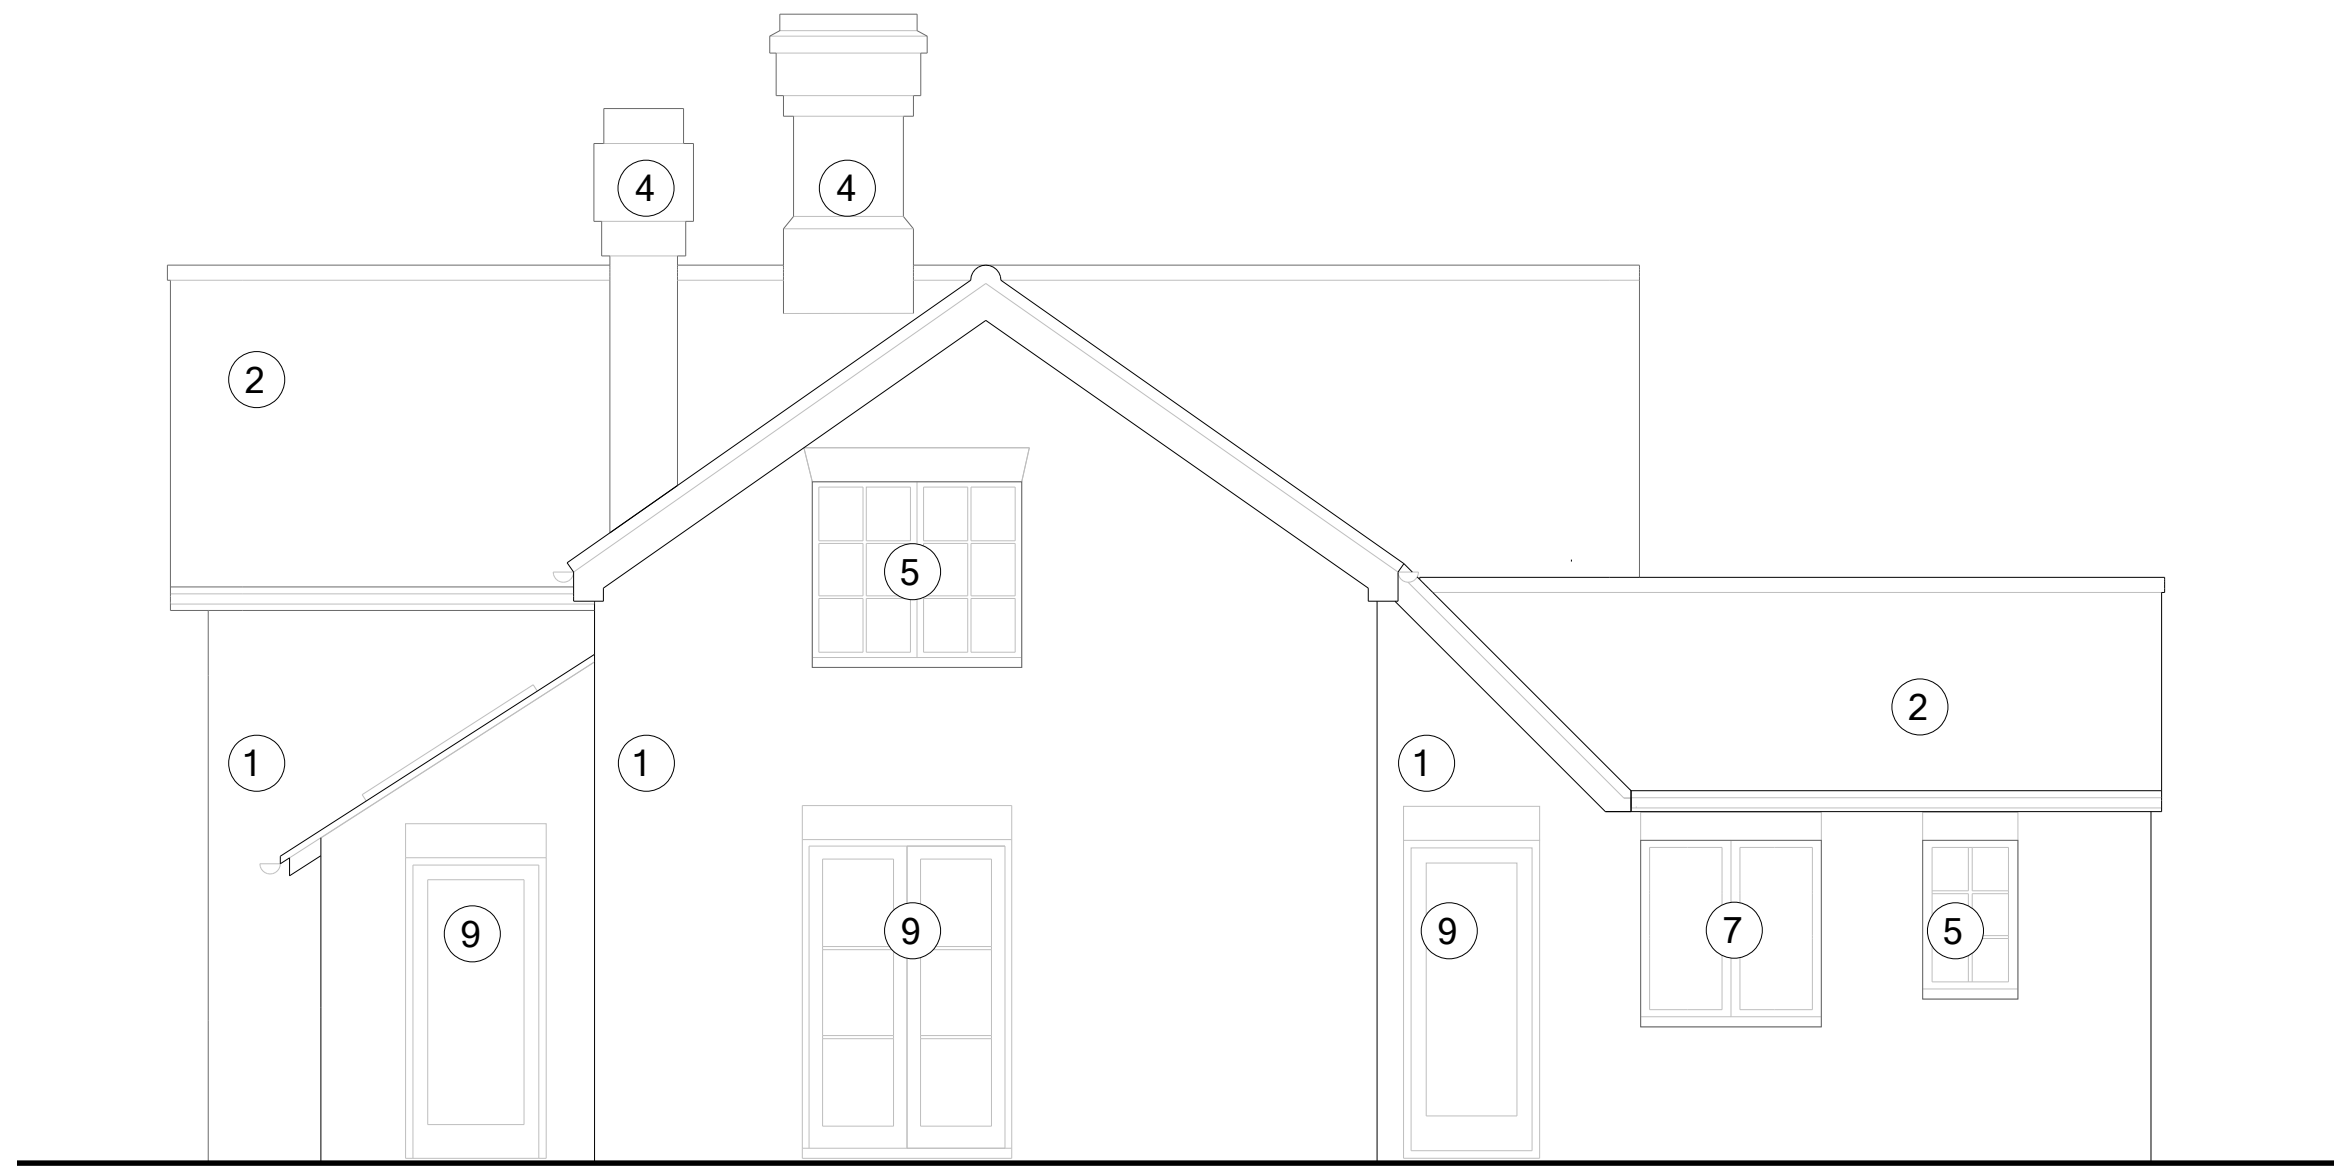


1 PROPOSED REAR / SOUTH-EAST ELEVATION

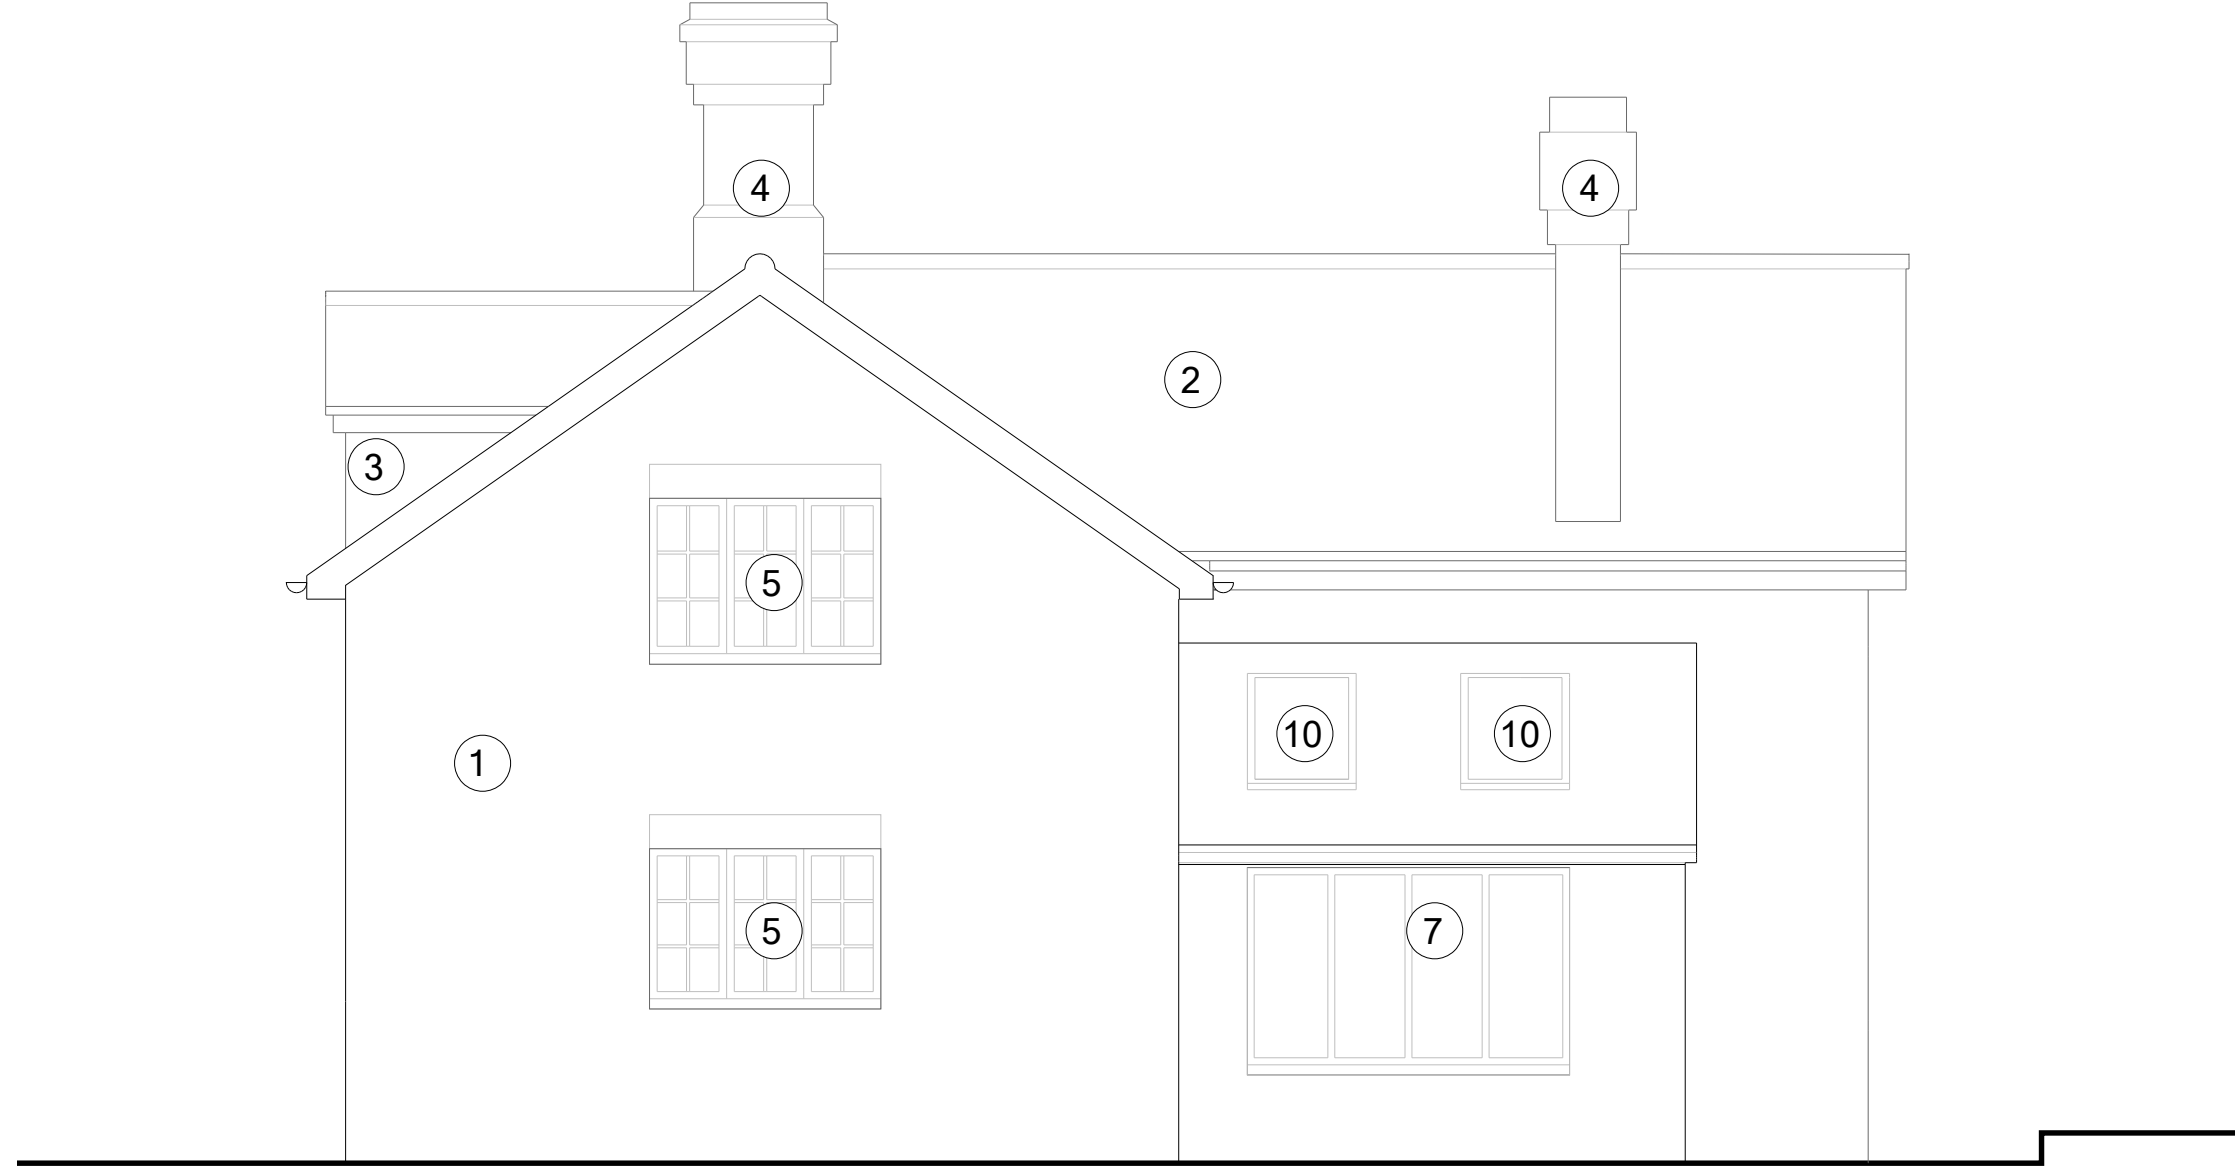

2 PROPOSED SIDE / SOUTH-WEST ELEVATION

NOTES

SCALING FOR PLANNING PURPOSES ONLY.
ALL DIMENSIONS TO BE CHECKED ON SITE.
WORK TO BE CARRIED OUT IN ACCORDANCE WITH
BYE-LAWS AND REGULATIONS OF LOCAL AUTHORITIES AND
STATUTORY UNDERTAKERS.
THIS DRAWING MAY INCORPORATE INFORMATION FROM
OTHER PROFESSIONALS. FORD REACHEPI CANNOT ACCEPT
RESPONSIBILITY FOR THE INTEGRITY AND ACCURACY OF
SUCH INFORMATION.
DRAWINGS, SPECIFICATIONS AND SCHEDULES ARE TO BE
READ IN CONJUNCTION WITH ALL RELEVANT ARCHITECTS
AND CONSULTANTS DRAWINGS AND SPECIFICATIONS.
PRINT PDF OF THE DWG IN ACTUAL SIZE.

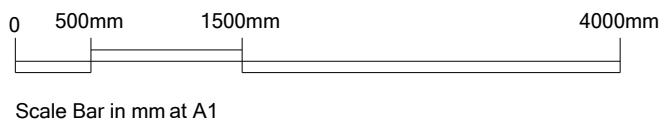

KEY

- | | | | |
|---|----------------------------------|----|--------------------------------|
| 1 | Existing Brick | 7 | Proposed Timber Window |
| 2 | Existing Clay Tile Roof | 8 | Proposed Timber Door |
| 3 | Existing Clay Tile Dormer Window | 9 | Proposed Glazed Timber Door(s) |
| 4 | Existing Brick Chimney | 10 | Proposed Rooflight |
| 5 | Existing Timber Window | | |
| 6 | Existing Timber Door | | |

REV	NOTES	DATE	BY
A	Amendment to skylight, front door area, and window to the dining room removed.	28.05.25	AF
B	Minor amendments to location of windows and glazed doors	28.06.25	AF
C	South-West window reinstated	07.08.25	AF

STATUS PLANNING

PROJECT
HIGHBROOK COTTAGE
RH17 6SS

TITLE
PROPOSED ELEVATIONS

SCALE AT A1: 1:50 | SCALE AT A3: 1:100

ANDRE FORD ARCHITECT

Hoathly Hill
West Hoathly
RH19 4SJ

t +44 (0)7732089521
w andreford.co.uk
e info@andreford.co.uk

DWG NUM HC-201 REV C