


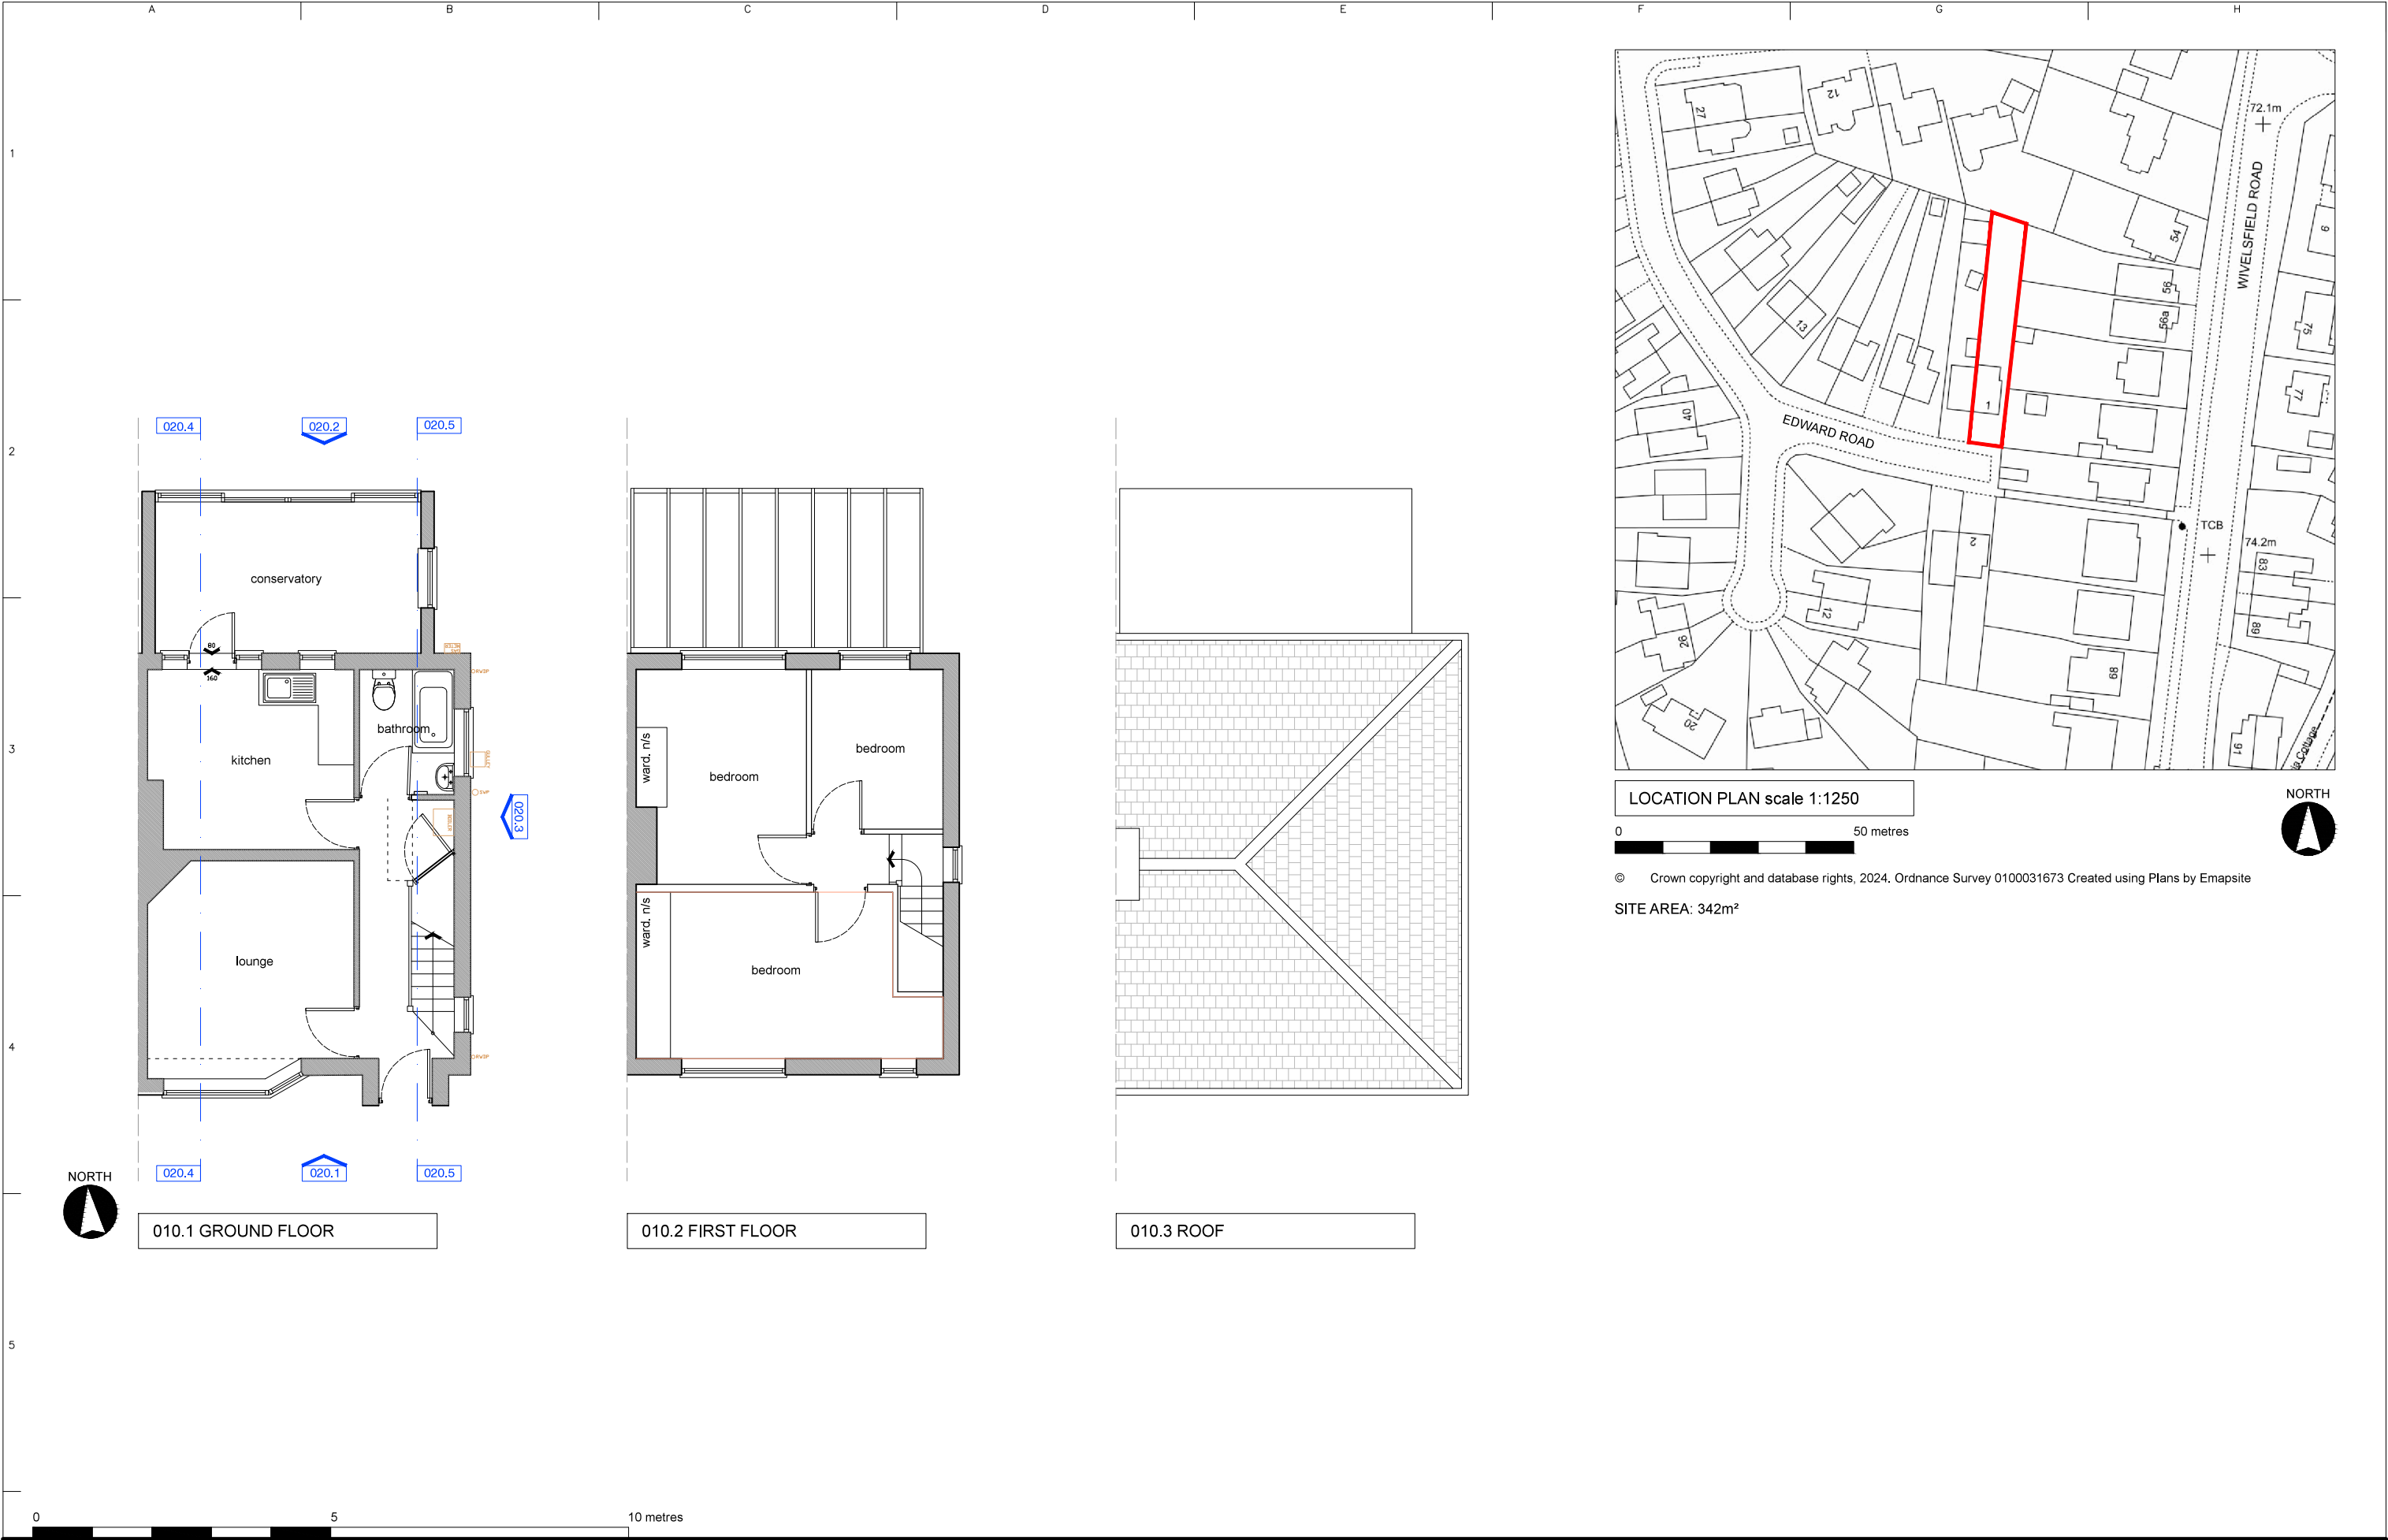

BookerArchitectural Tom Booker tom@tombooker.co.uk 07906 630 565	ALL DIMENSIONS TO BE CHECKED ON SITE this plan is for the purposes intended at the time of issue the author accepts no liability for any other use	Revisions:	project: Loft Conversion site: 1 Edward Road, Haywards Heath, RH16 4QJ	drwg no.: 0224/PP/010 rev: / date: 08/08/25 scale: 1:100 @ A3	EXISTING PLANS AND LOCATION PLAN
--	---	-------------------	---	--	--