


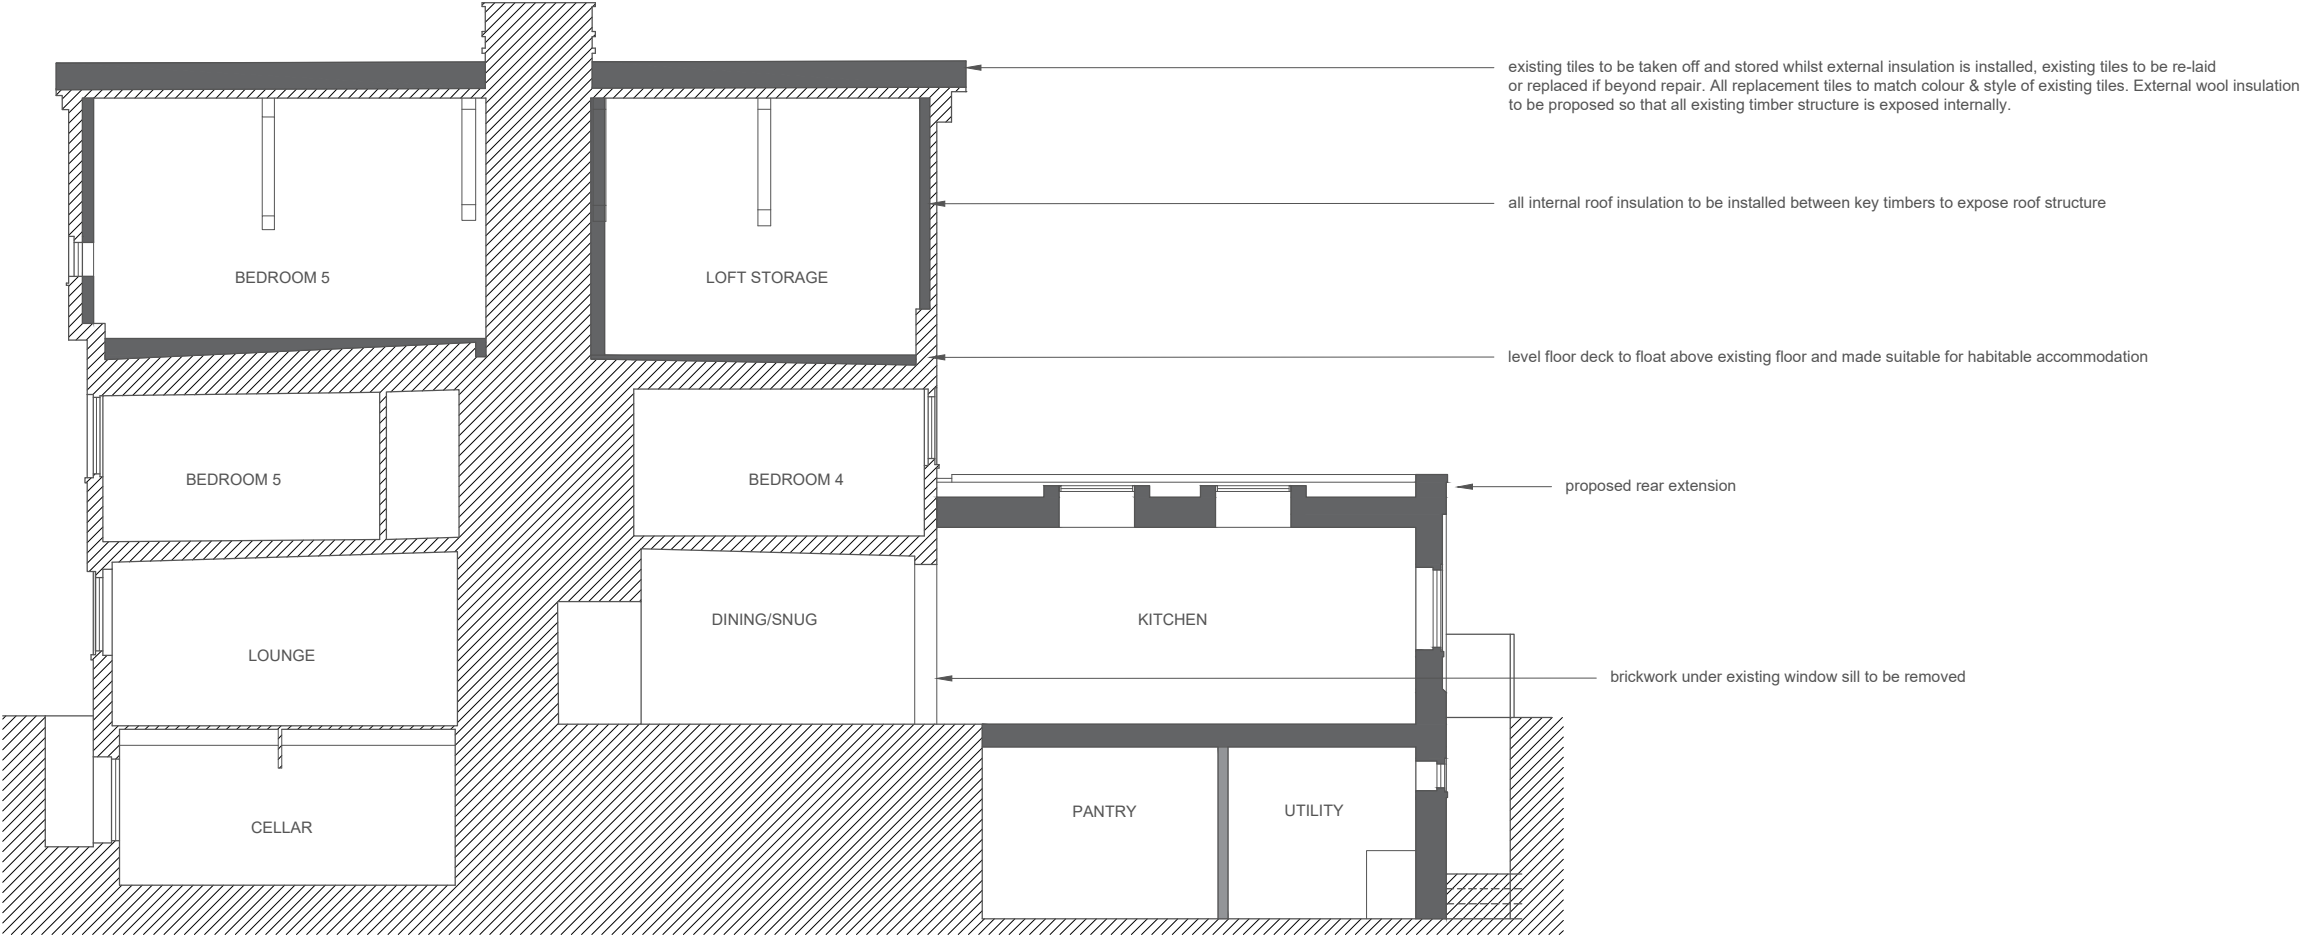

Section BB

existing tiles to be taken off and stored whilst external insulation is installed, existing tiles to be re-laid or replaced if beyond repair. All replacement tiles to match colour & style of existing tiles. External wool insulation to be proposed so that all existing timber structure is exposed internally.




Section CC

General Notes

Client to check all drawings, documents and schedules to ensure the interpretation of the brief is correct. All dimensions to be verified on site before materials are ordered or construction commences. Any differences arising between these documents and site conditions are to be referred to the architect and engineer. The contractor must check all dimensions before commencing work and report any discrepancies to the architect and engineer.

COPYRIGHT
This drawing is protected under the Copyright, Designs and Patents Act 1988. This drawing is protected by copyright of Atelier de Linde Ltd. All rights reserved License number 14371950.

Section key

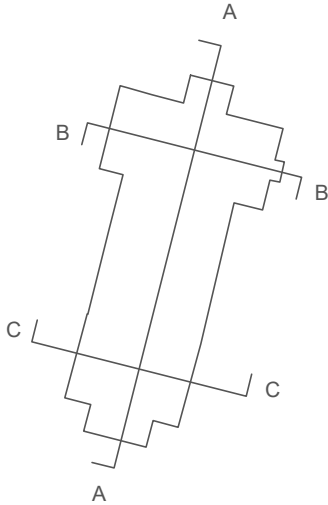

A	Initial proposal	13/01
B	Conservation appraisal updates	29/01
C	Further conservation updates	11/02
D	Final planning updates	
REV.	Comments	Date

PLANNING

(House) Proposed Section BB & CC

Drawing number	Scale	Drawn by
236.03.19H	1:100 @ A3	ST

Project Address

Spicers Farm
Whitethroat Lane
Balcombe
RH17 6JN

Client	Mr & Mrs Black
--------	----------------

Atelier de Linde Ltd.
www.atelierdelinde.com
hello@atelierdelinde.com

