


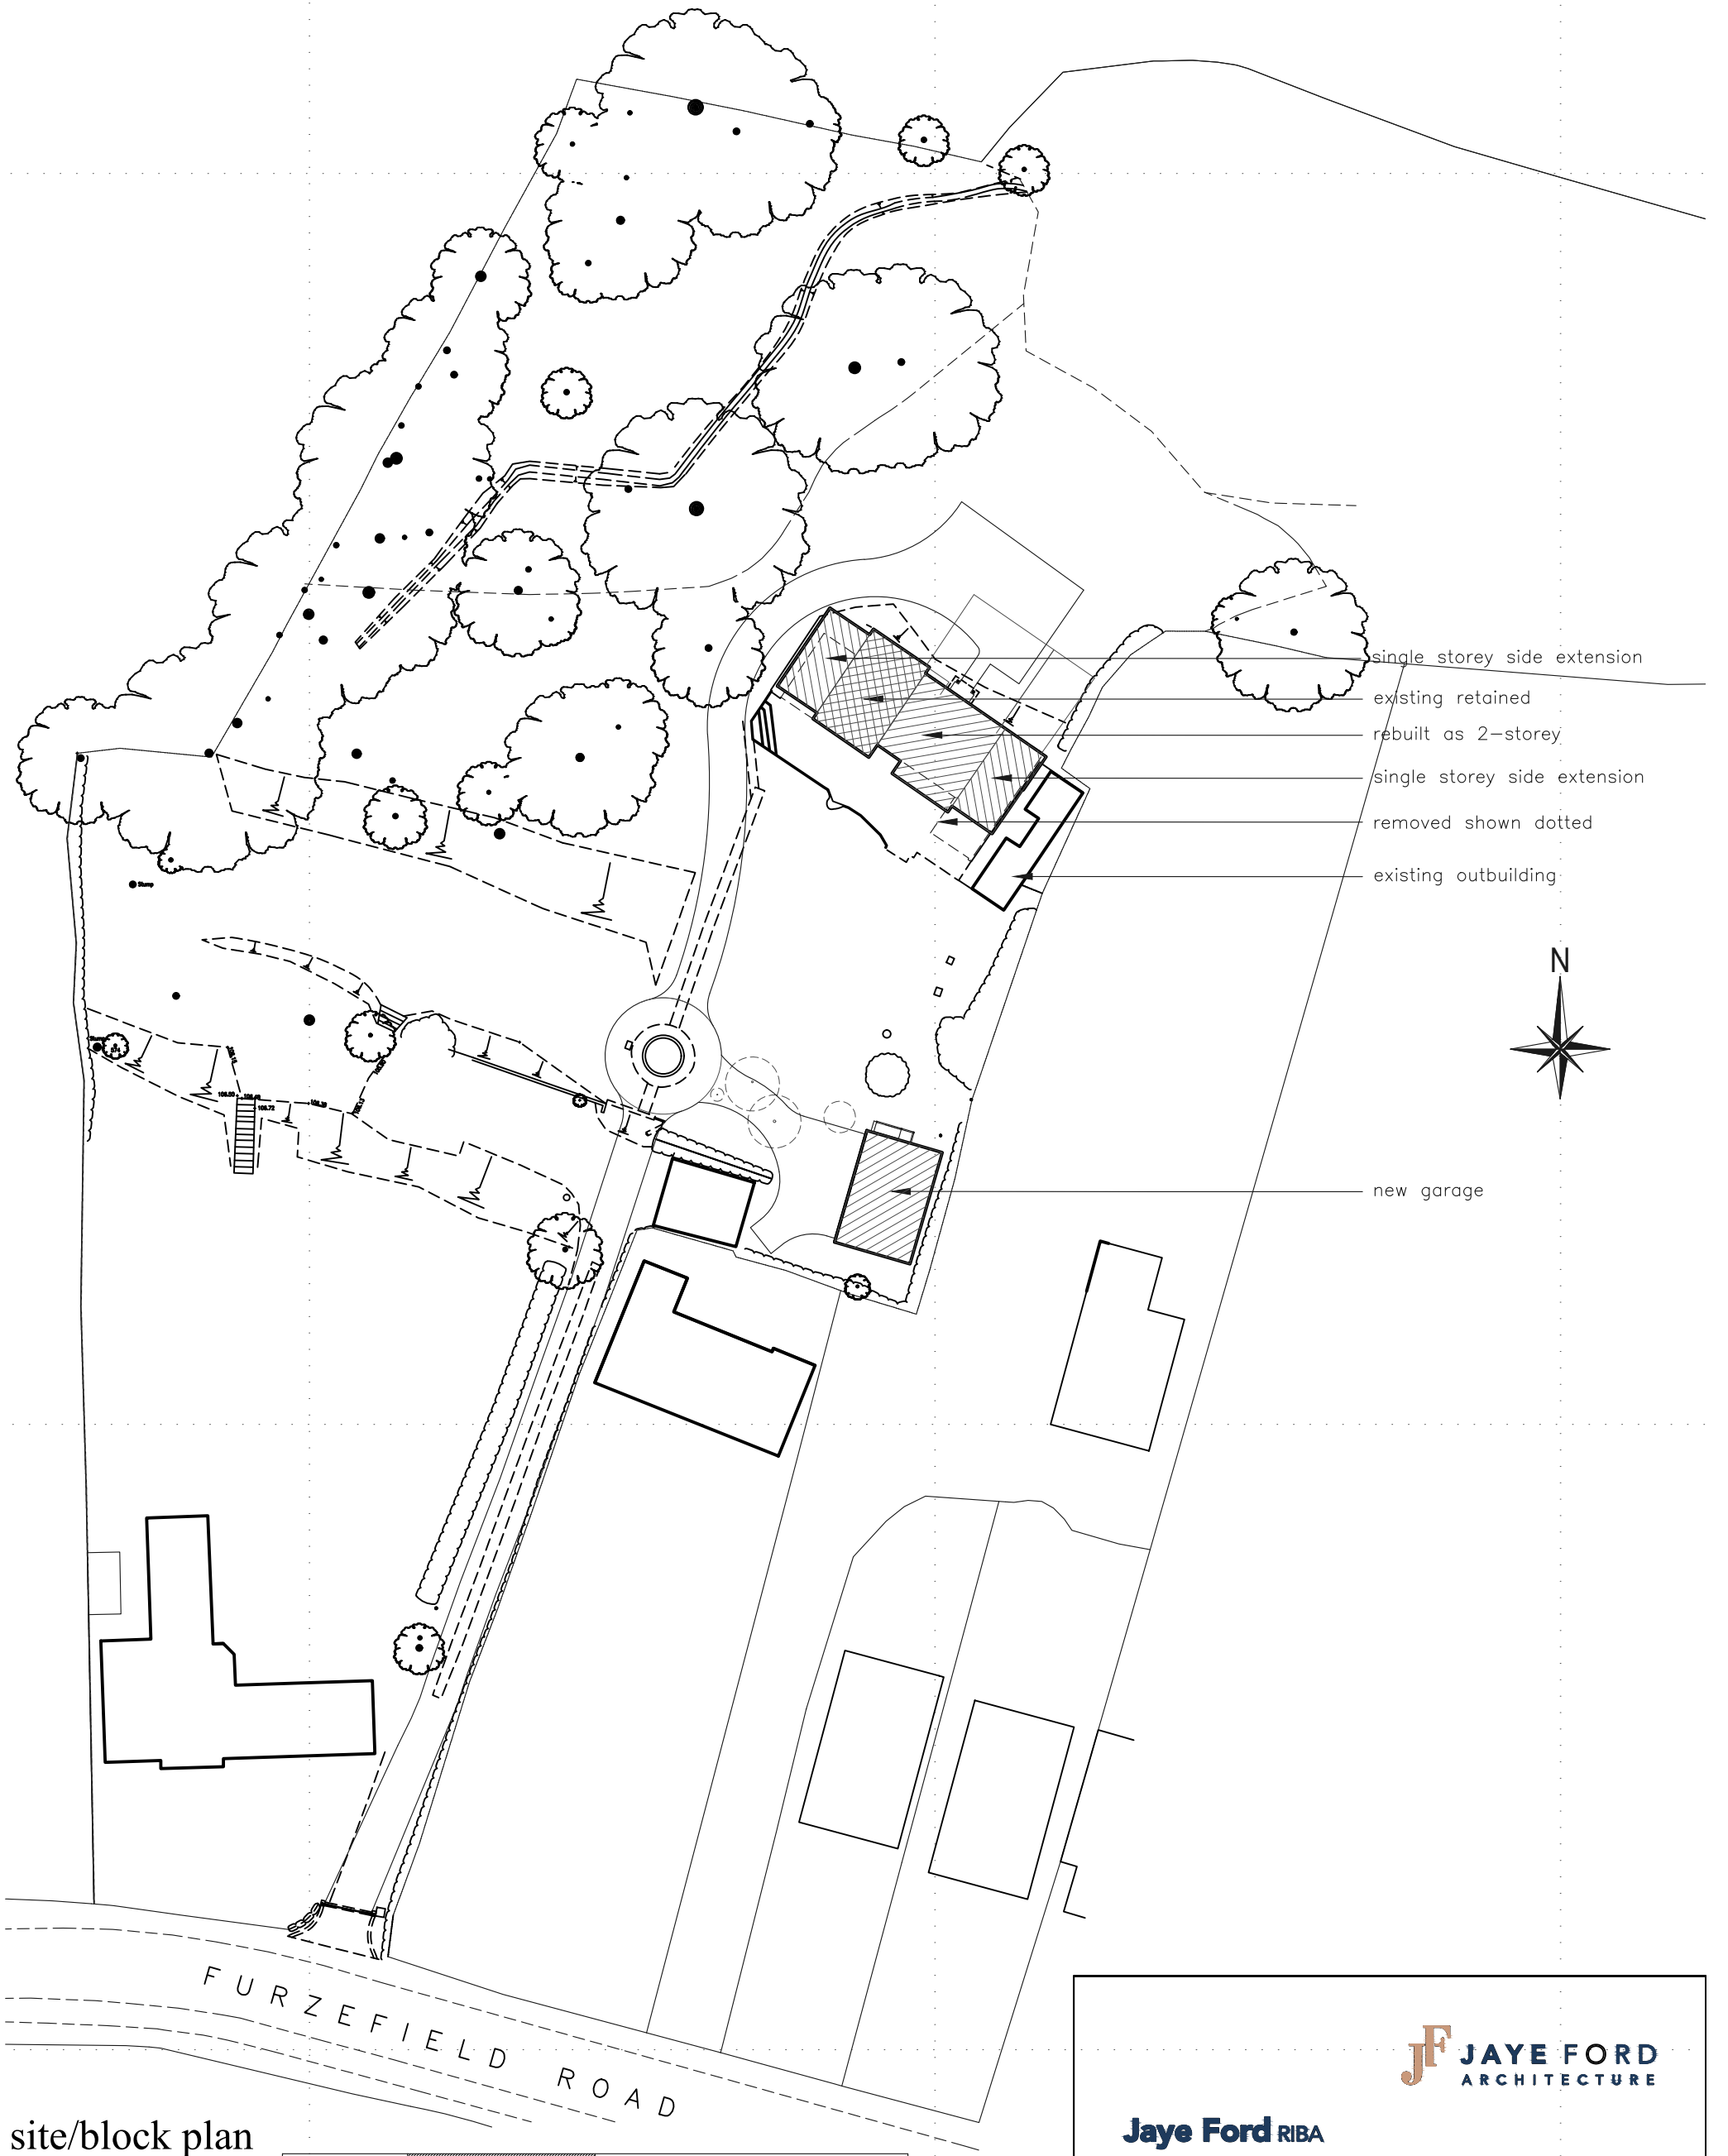

site/block plan
1:500 @ A3

Extension and Alterations at:
'BRAESIDE'
EAST GRINSTEAD

Drwg no. 2991/02 Dec 2024



Jaye Ford RIBA
Architect

T: +44 (0)1903 745393
M: +44 (0)7905 336280
E: jaye@jaye-ford.com
W: jaye-ford.com
A: Manleys | Manleys Hill | Storrington | West Sussex | RH20 4BT