



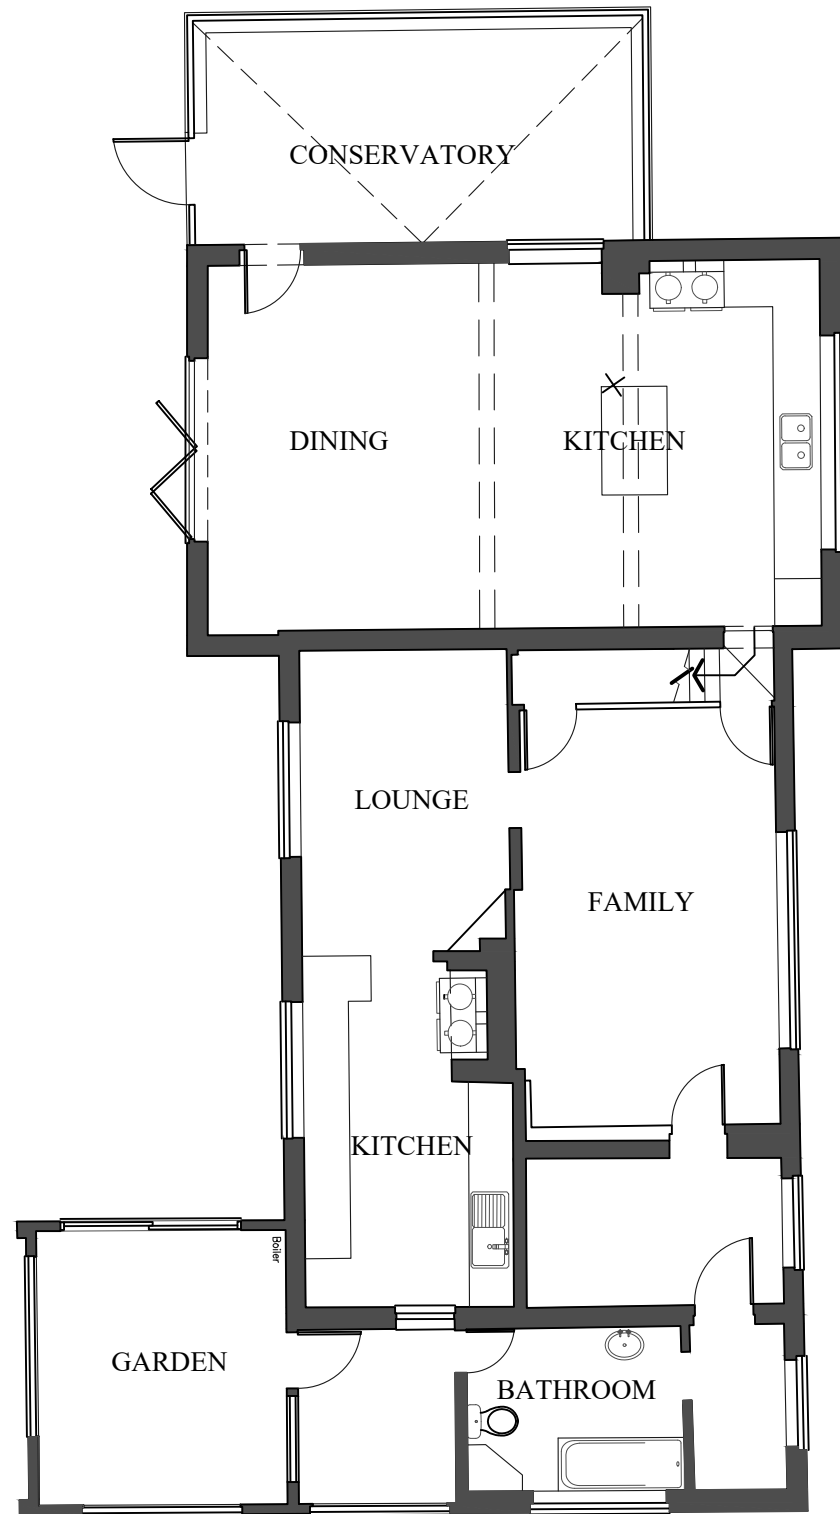

ground floor

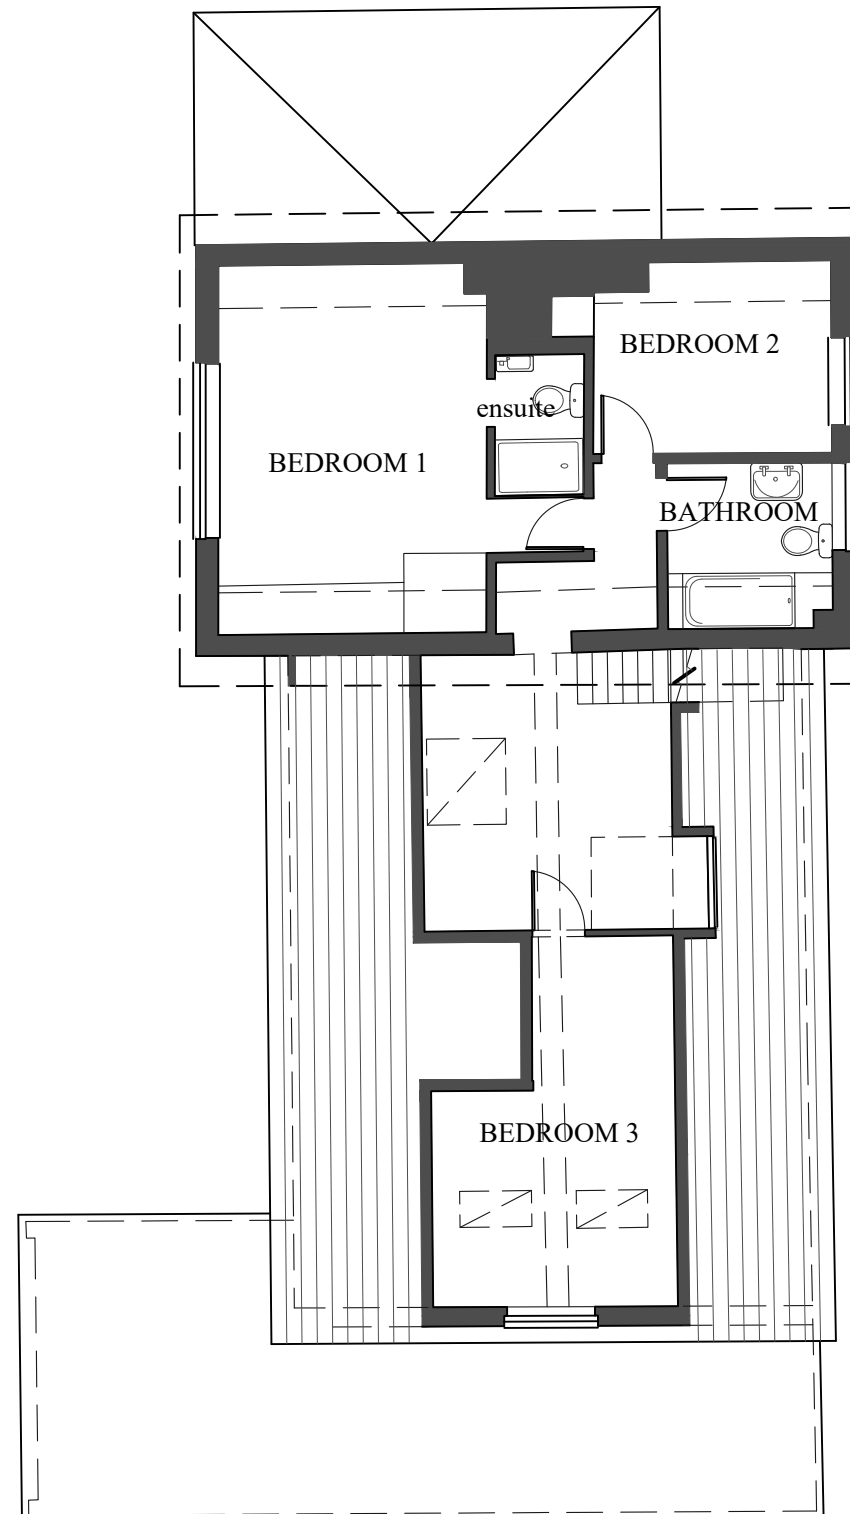

first floor

EXISTING PLANS

1:100 @ A3



Extension and Alterations at:
'BRAESIDE', FURZEFIELD ROAD
EAST GRINSTEAD RH19 2EF

Drwg no. 2991/03 Dec 2024

JF JAYE FORD
 ARCHITECTURE

Jaye Ford RIBA
 Architect

T: +44 (0)1903 745393

M: +44 (0)7905 336280

E: jaye@jayeford.com

W: jayeford.com

A: Manleys | Manleys Hill | Storrington | West Sussex | RH20 4BT