






south elevation

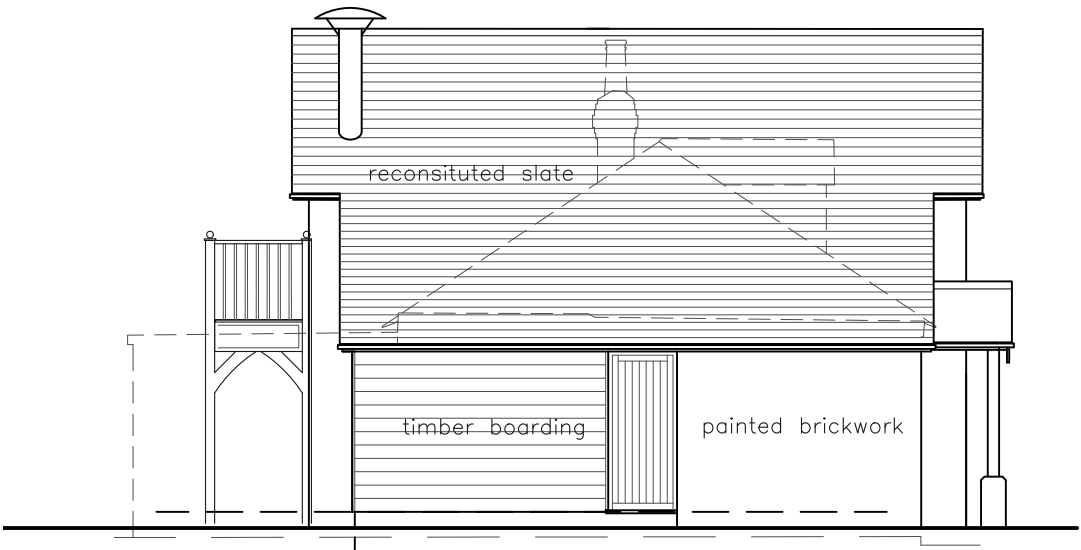

east elevation

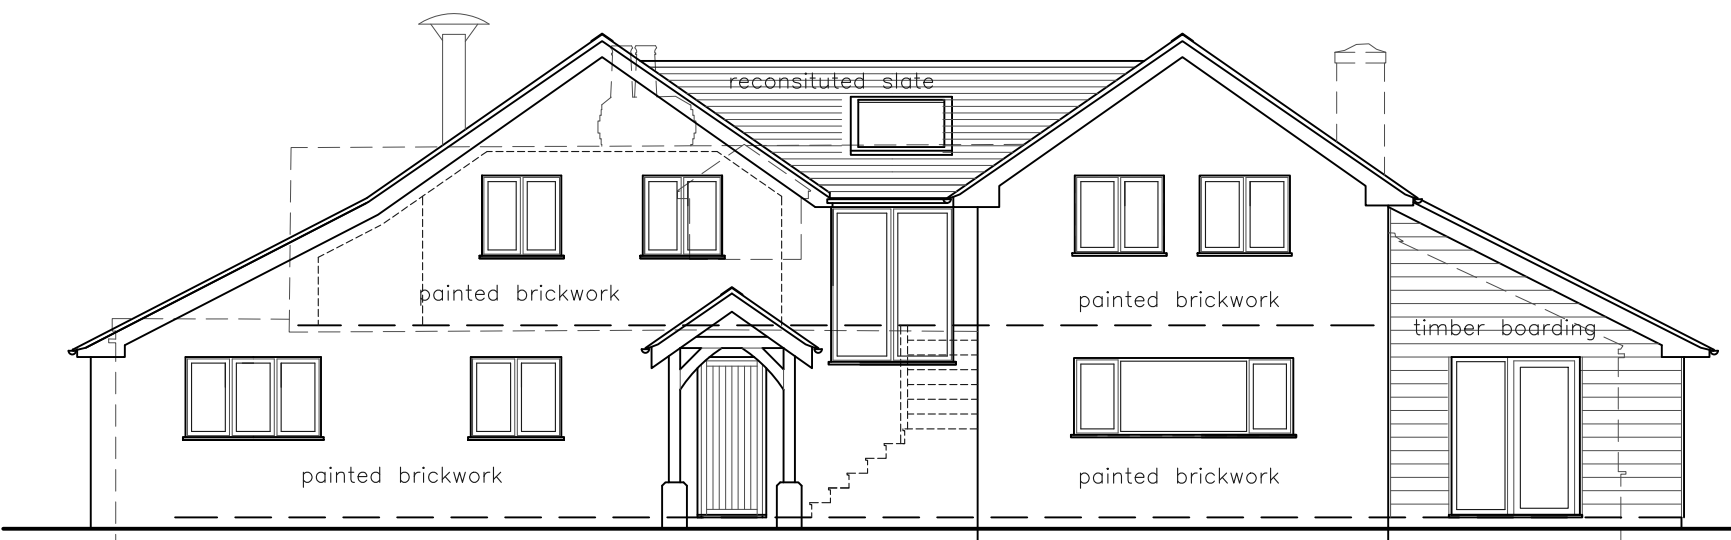

north elevation

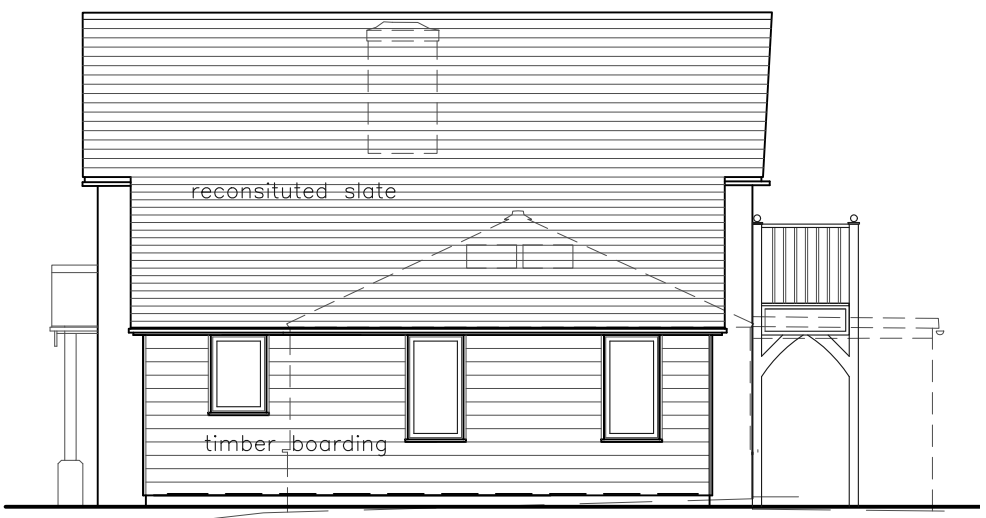

west elevation

PROPOSED ELEVATIONS



Extension and Alterations at:
'BRAESIDE', FURZEFIELD ROAD
EAST GRINSTEAD RH19 2EF

Drwg no. 2991/07 Dec 2024


JAYE FORD
 ARCHITECTURE

Jaye Ford RIBA
 Architect

T: +44 (0)1903 745393
M: +44 (0)7905 336280
E: jaye@jaye-ford.com
W: jaye-ford.com
A: Manleys | Manleys Hill | Storrington | West Sussex | RH20 4BT