
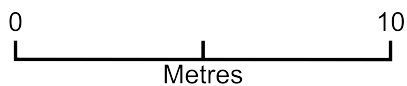


30 Gowers Close Outbuilding

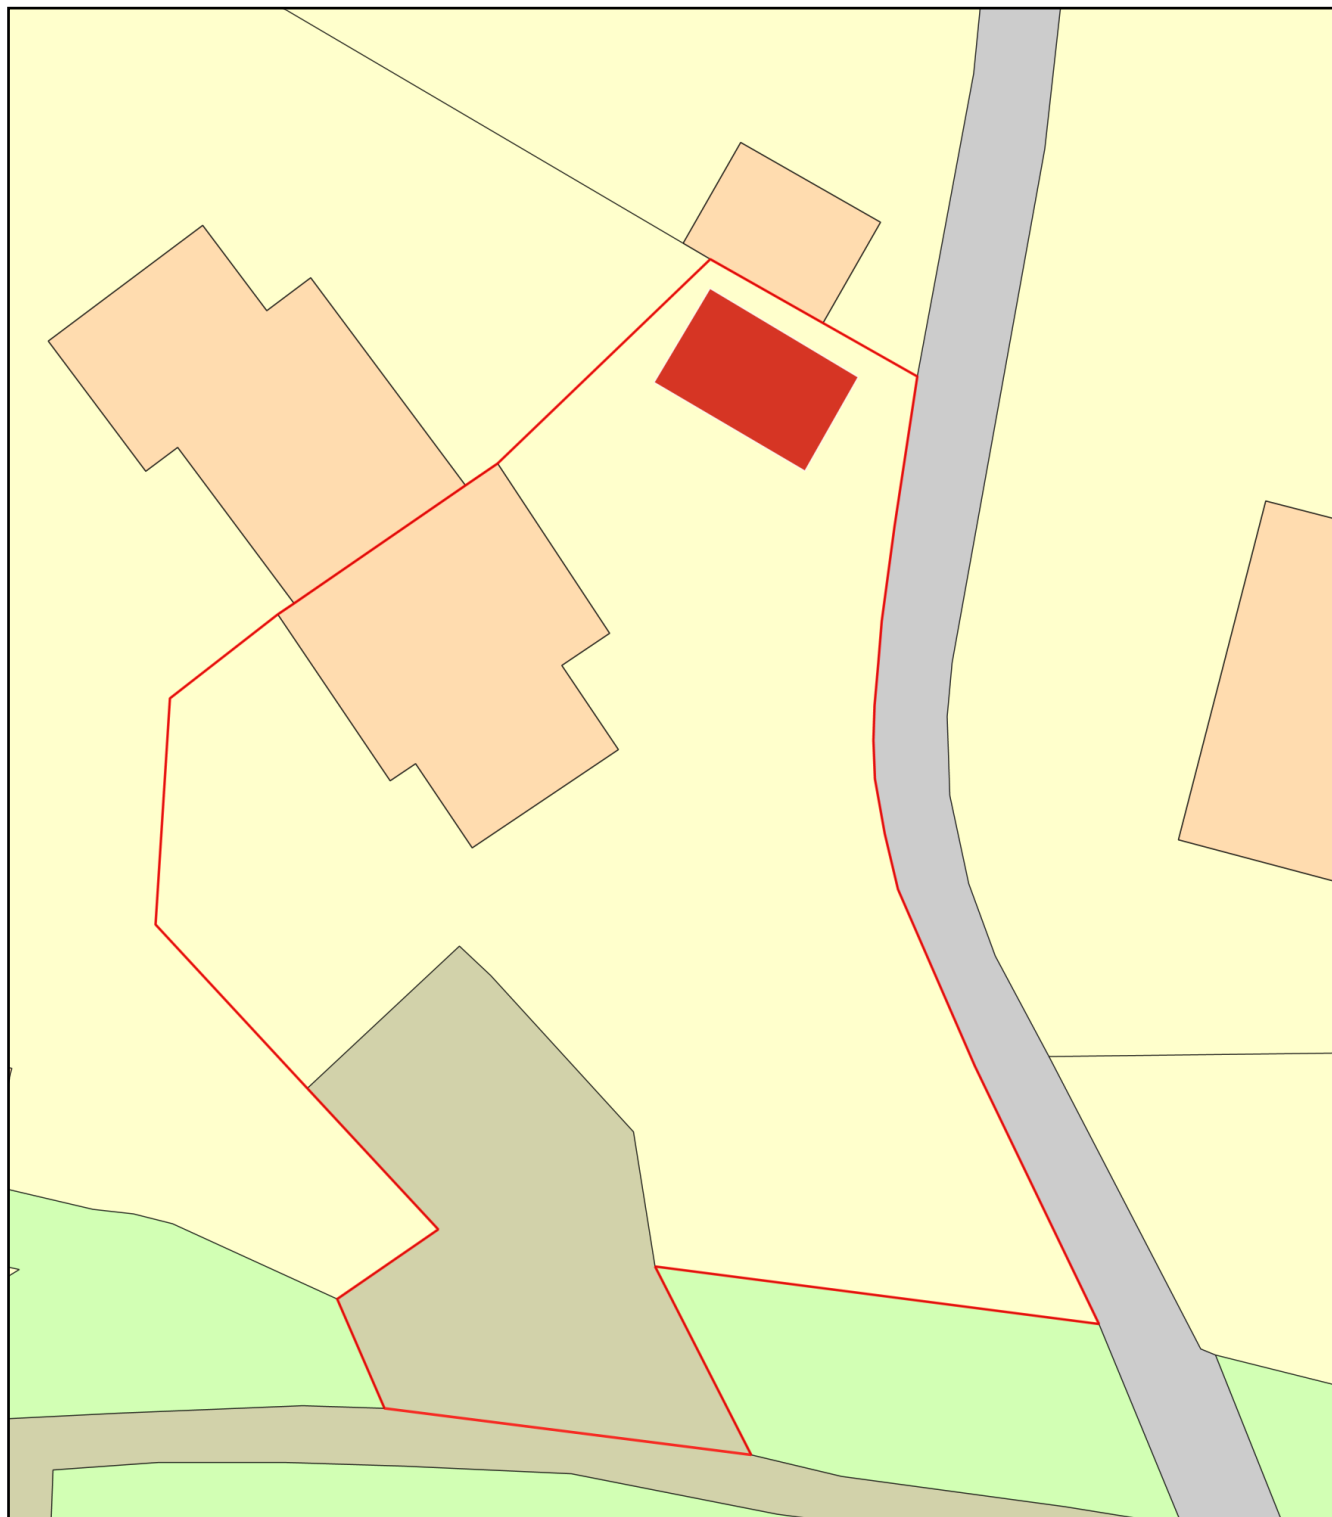

Plan Produced for: Kensington Leverne

Date Produced: 09 Dec 2024

Plan Reference Number: TQRQM24344103034875

Scale: 1:200 @ A4