



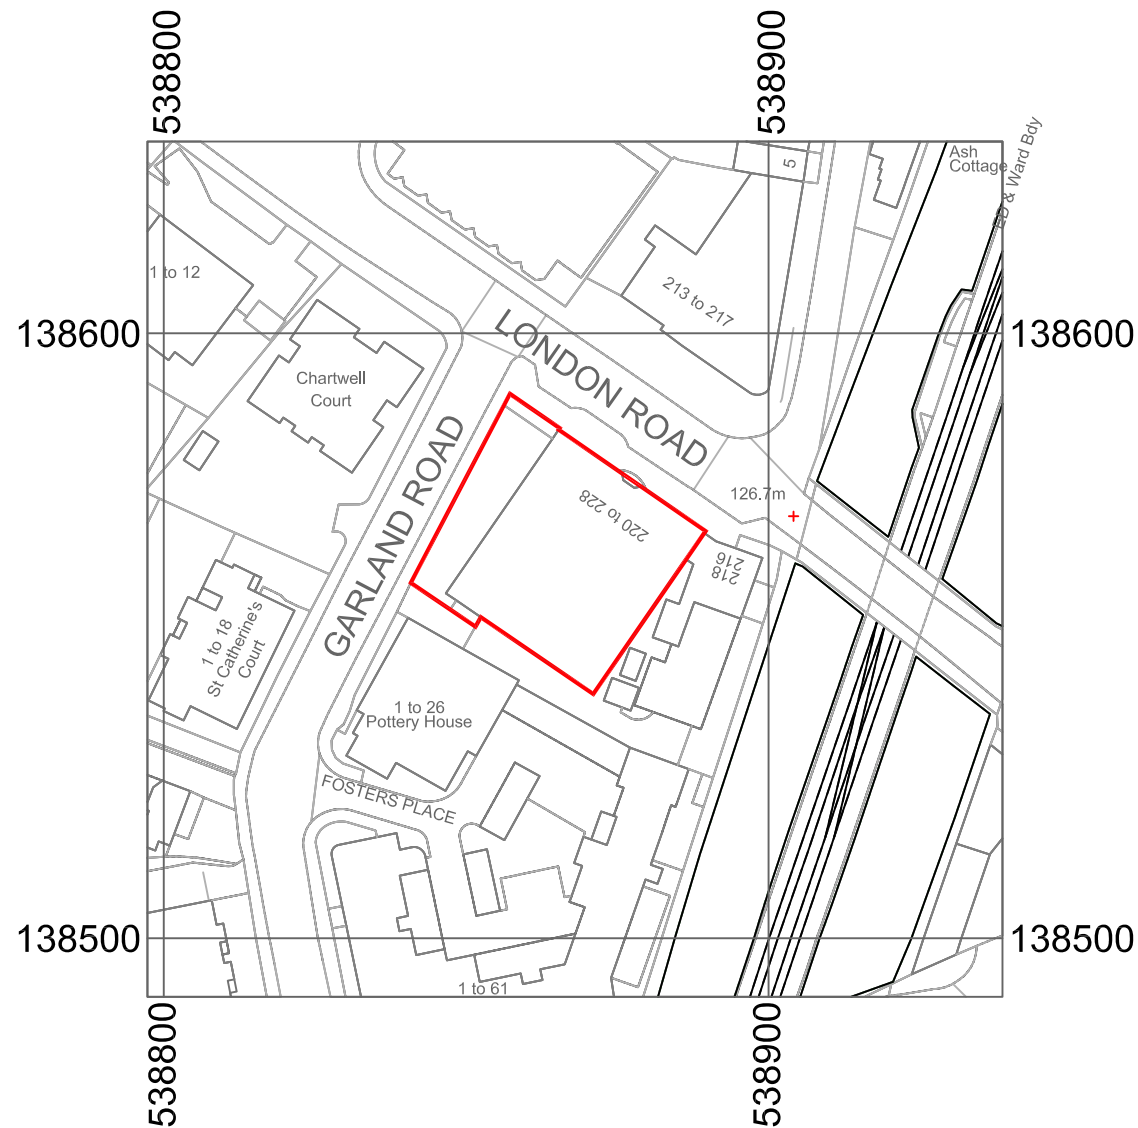

© Crown Copyright and database rights 2024 OS 100047474.

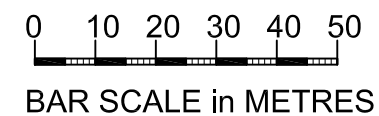

Studio1, The Hub
3 Drove Road
Newhaven
East Sussex
BN9 0AD

free phone number 0808 1699964
e: support@staac.co.uk

NOTES:

This drawing is to be read in conjunction with
all relevant Architects and Engineers drawings
Only figured dimensions are to be used for
construction
All dimensions are to be verified on site prior to
work commencing

No.	Description	Date

Client: Collingwood Batchellor

Address: 220-228 London Road,
East Grinstead, RH19 HF

Project: New Signage

Drawing Site Location Plan
title:

Project No 24107

Date 29-10-24

Drawn by IA

Drawing No SLP

Scale1:1250@A3