



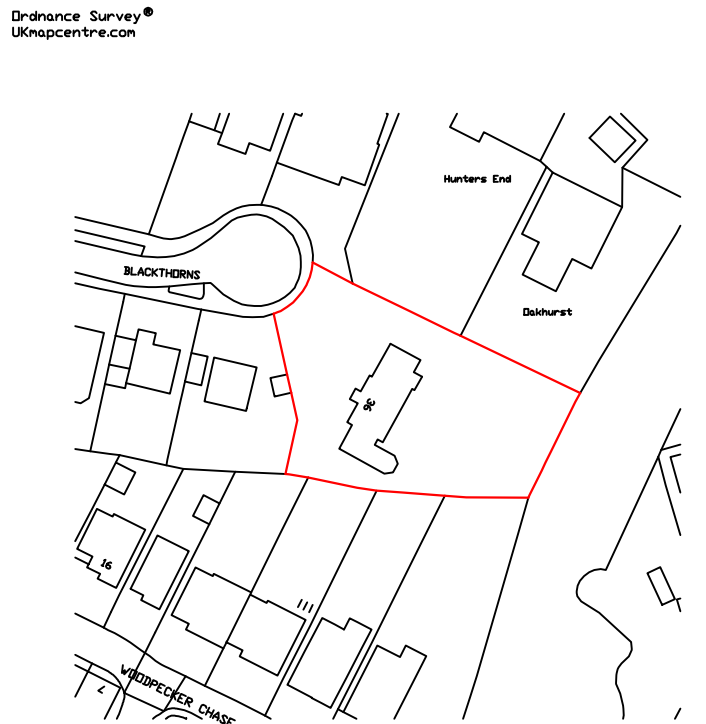

Location Plan 1:1250
Scale In Metres

Existing

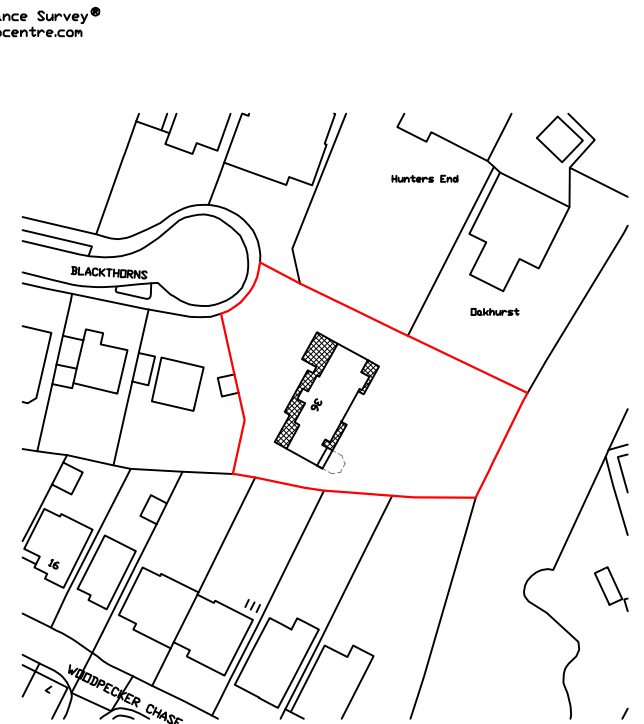

Location Plan 1:1250
Scale In Metres

Proposed


Ordnance Survey®
UKmapcentre.com



Serial number: 320376
© Crown copyright and database right 2025
Ordnance Survey licence AC0000848283
Reproduction in whole or in part is prohibited
without the prior permission of Ordnance Survey.

Existing Block Plan 1:500
Scale In Metres

Ordnance Survey®
UKmapcentre.com

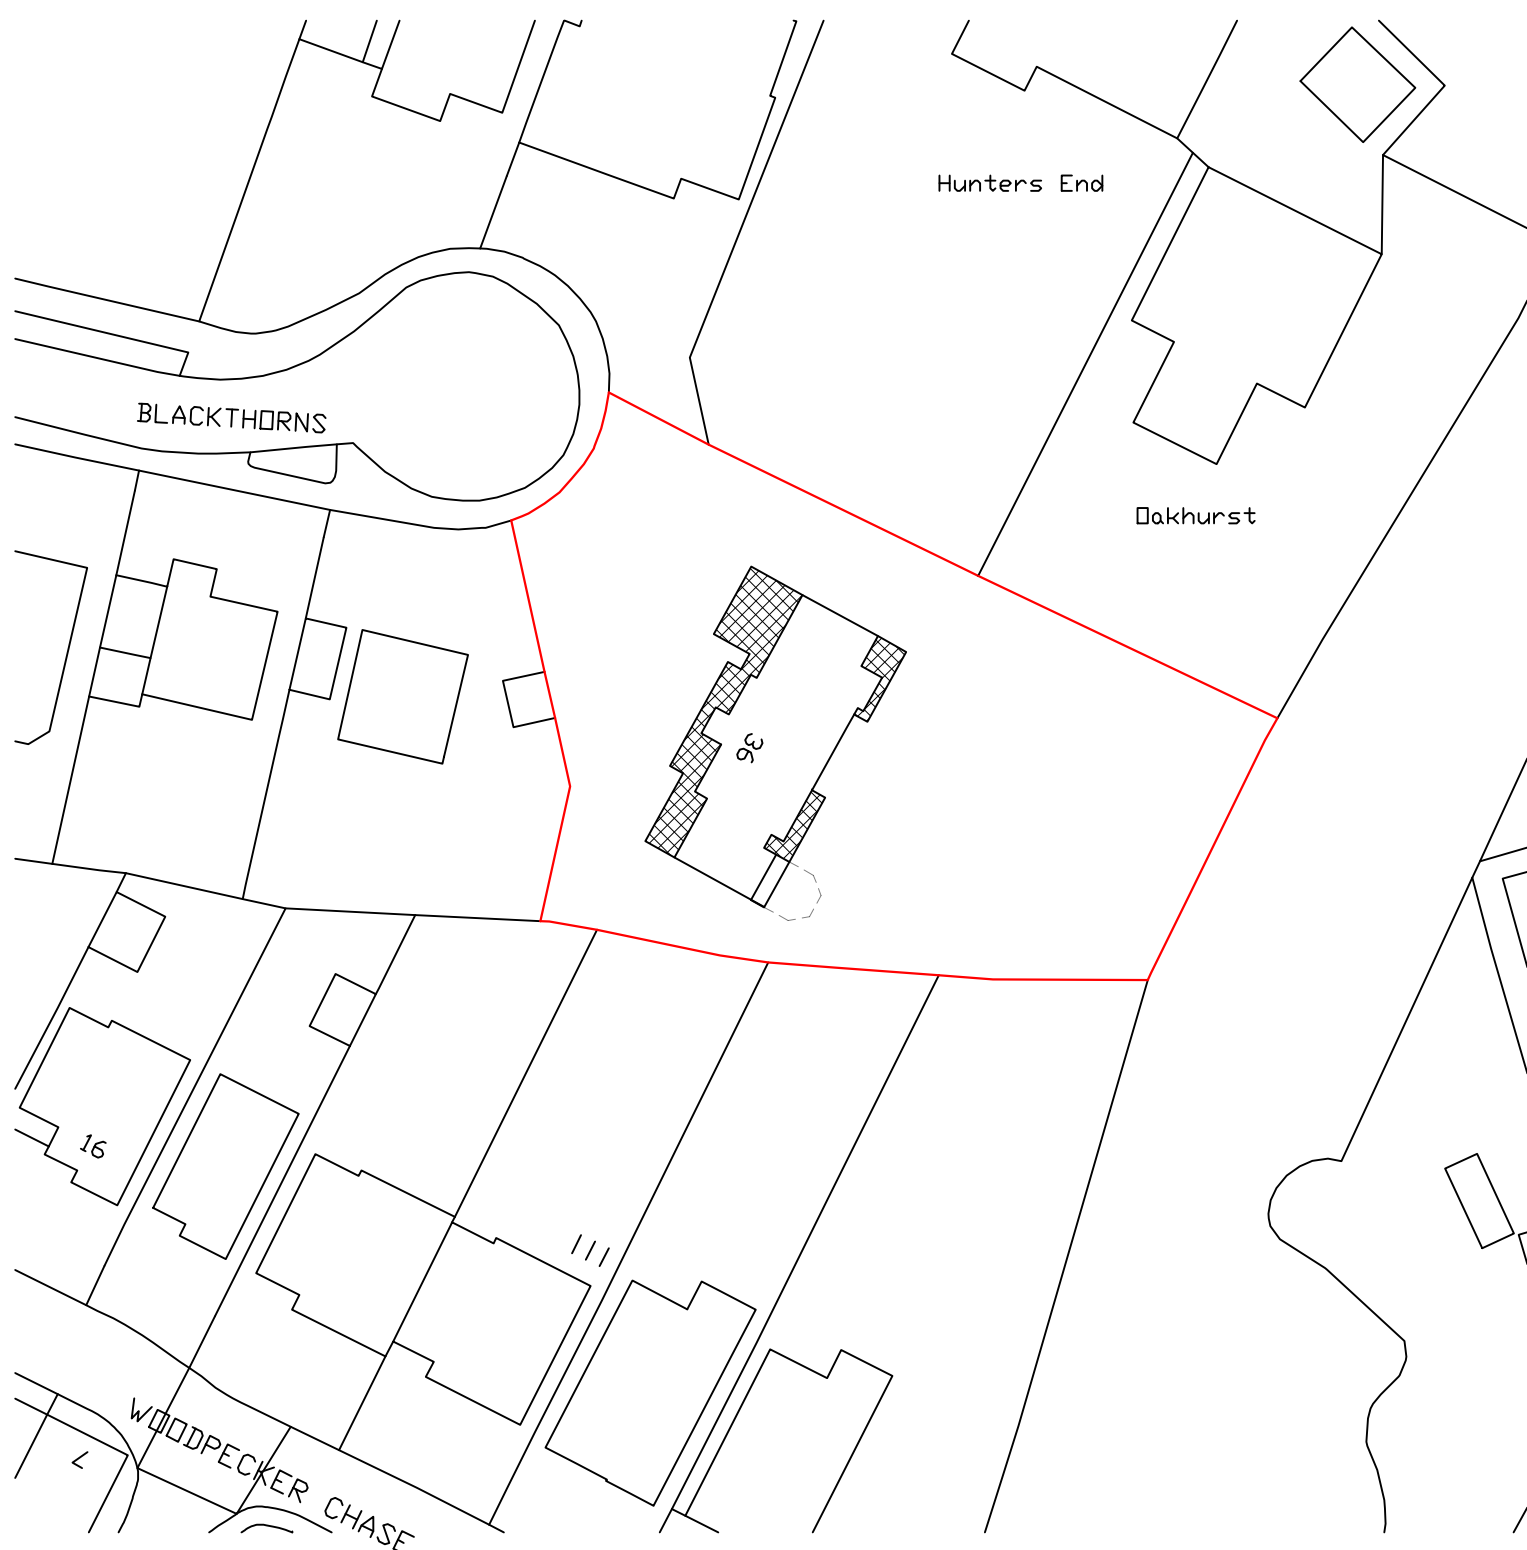

Serial number: 320376
© Crown copyright and database right 2025
Ordnance Survey licence AC0000848283
Reproduction in whole or in part is prohibited
without the prior permission of Ordnance Survey.

Proposed Block Plan 1:500
Scale In Metres

SKETCH DRAWING

NOTES

- © Copyright of this drawing remains the property of Buchan Rum Architects Ltd and should not be reproduced in full or part or re-used without written permission from Buchan Rum Architects Ltd.
- These drawings must be read in conjunction with the structural engineers drawings & details, and with all other consultants, sub-contractor and specialist's drawings & details.
- All dimensions are in millimetres, unless stated otherwise.
- All goods materials workmanship to conform with current building regulations BS8 and CDM.
- All dimensions must be checked on site, and any discrepancies verified with the architect.
- Do not scale from the drawing.
- Any discrepancies between the drawings, details and specification must be reported to the architect immediately before work is put in hand.
- All works to be carried out in full accordance with current Building Regulations, British Standards and all Health & Safety Regulations.
- If in doubt please ask.

rev.	date	comment

amendments

Client

Site address

36 Blackthorns
Lindfield

Job Title

Extension and internal
refurbishment

Location plan and block plan

buchan rum

9 SAVILL ROAD
LINDFIELD
WEST SUSSEX RH162NY

E : info@buchanrumarchitects.co.uk

Scale 1:1250, 1:500 Size A1

Drawing number: 25_181_PL_00_105 Rev. 02