



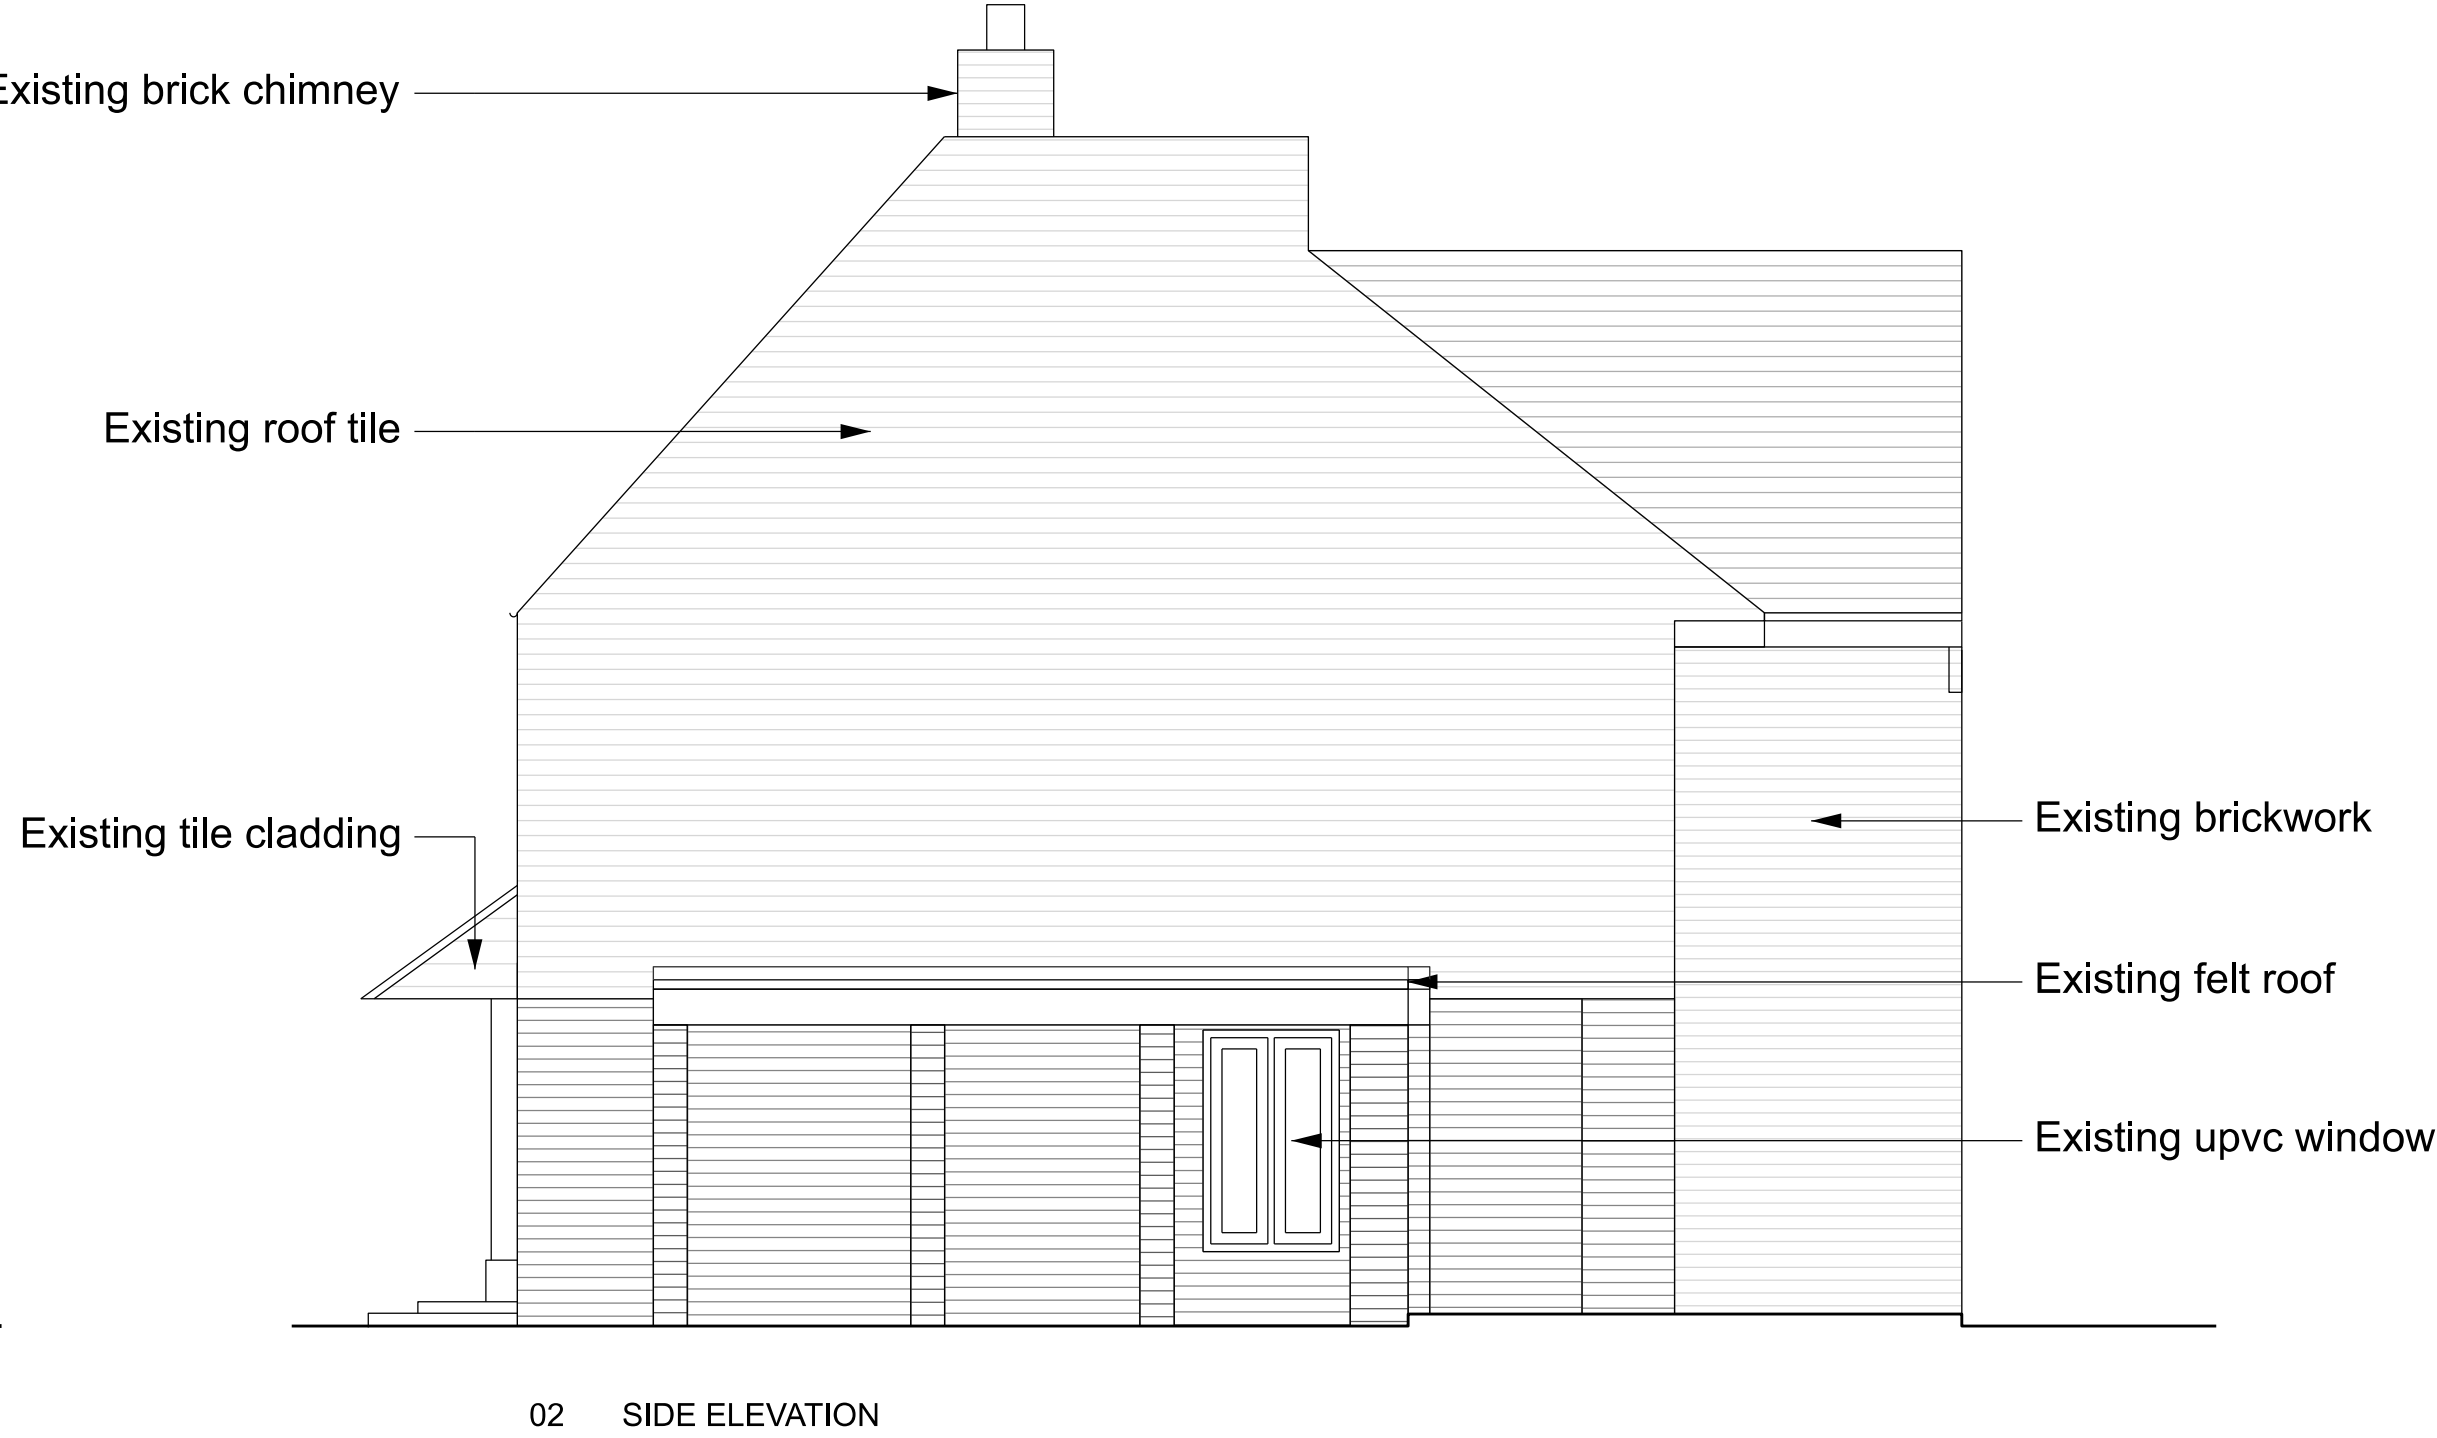

Existing Fabric

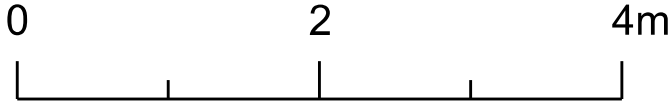

revision	date	
-	22.11.24	Issued for information
A	29.11.24	Updated drawings
B	29.01.25	Updated drawings

Andrew Paine
Architecture

T 020 7207 5898
E studio@aparchitecture.co.uk
W www.aparchitecture.co.uk

job title
MULBERRIES
drawing title
EXISTING SECTIONS AND ELEVATIONS

scale		status	
1:50 at A1; 1:100 at A3		FOR COMMENT	
project	drawing	revision	
24019	020	B	