


GROVE COTTAGE  
122 COLLEGE LANE  
HURSTPIEPOINT  
WEST SUSSEX  
BN6 9AJ

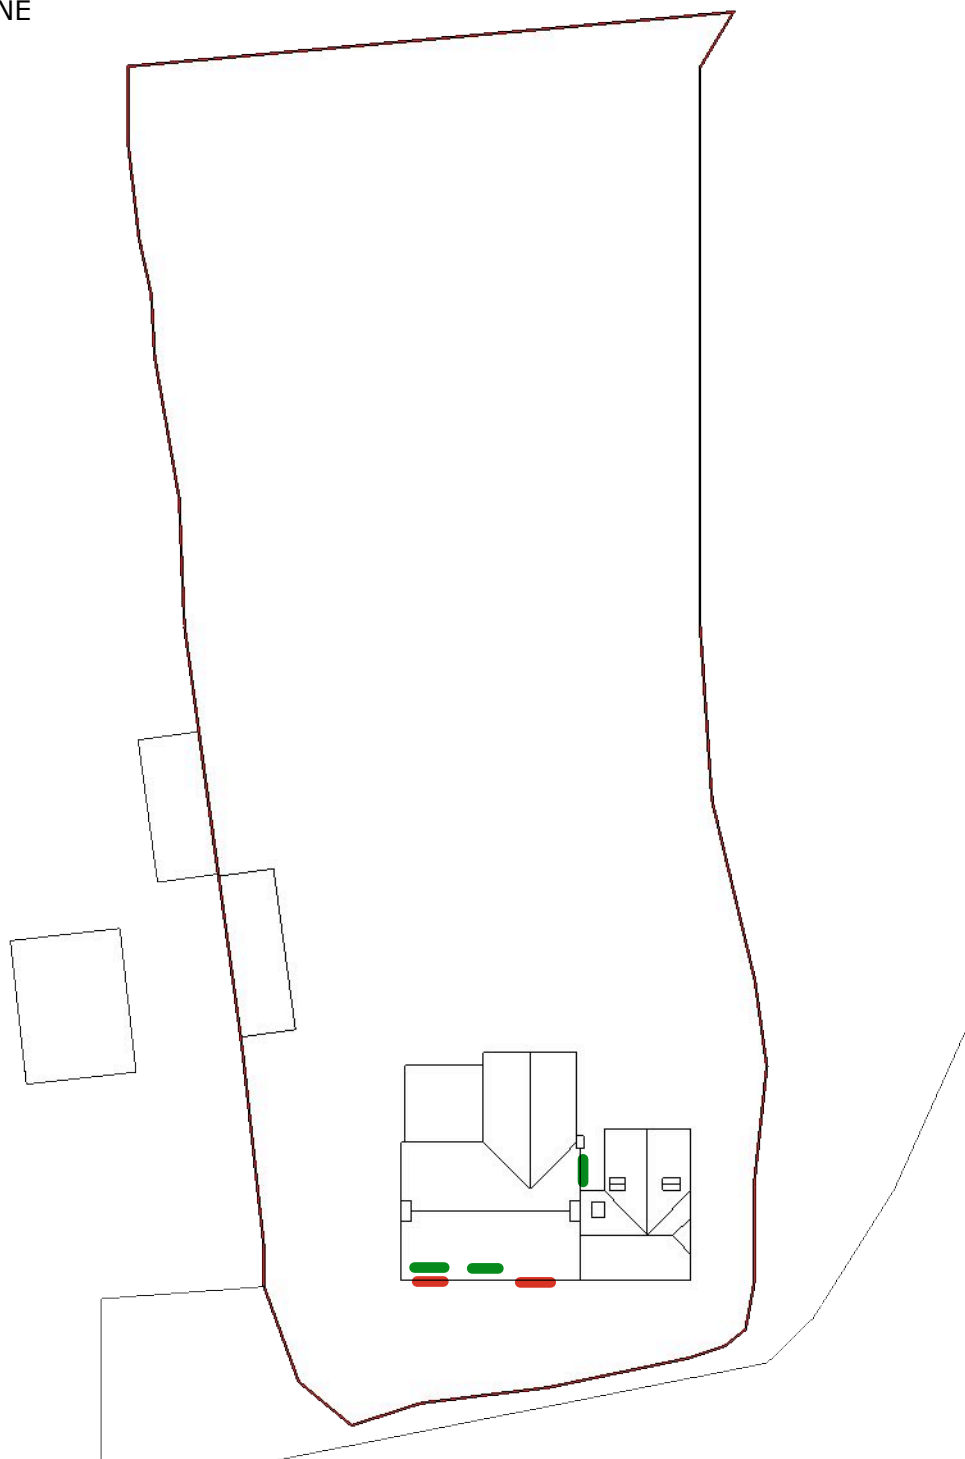

Date: October 30, 2022 | Title & Version: Grove Cottage Block Plan

Project & Filename: BLOCK PLAN | A4 Scale: 1:360

Tel: 01273 831587 | Mobile: 07769 902676

Email: [info@elizabethbee.co.uk](mailto:info@elizabethbee.co.uk)

Address: 122 College Lane, Hurstpierpoint, West Sussex BN6 9AJ

  
**ELIZABETH BEE**  
*creative interior design*