


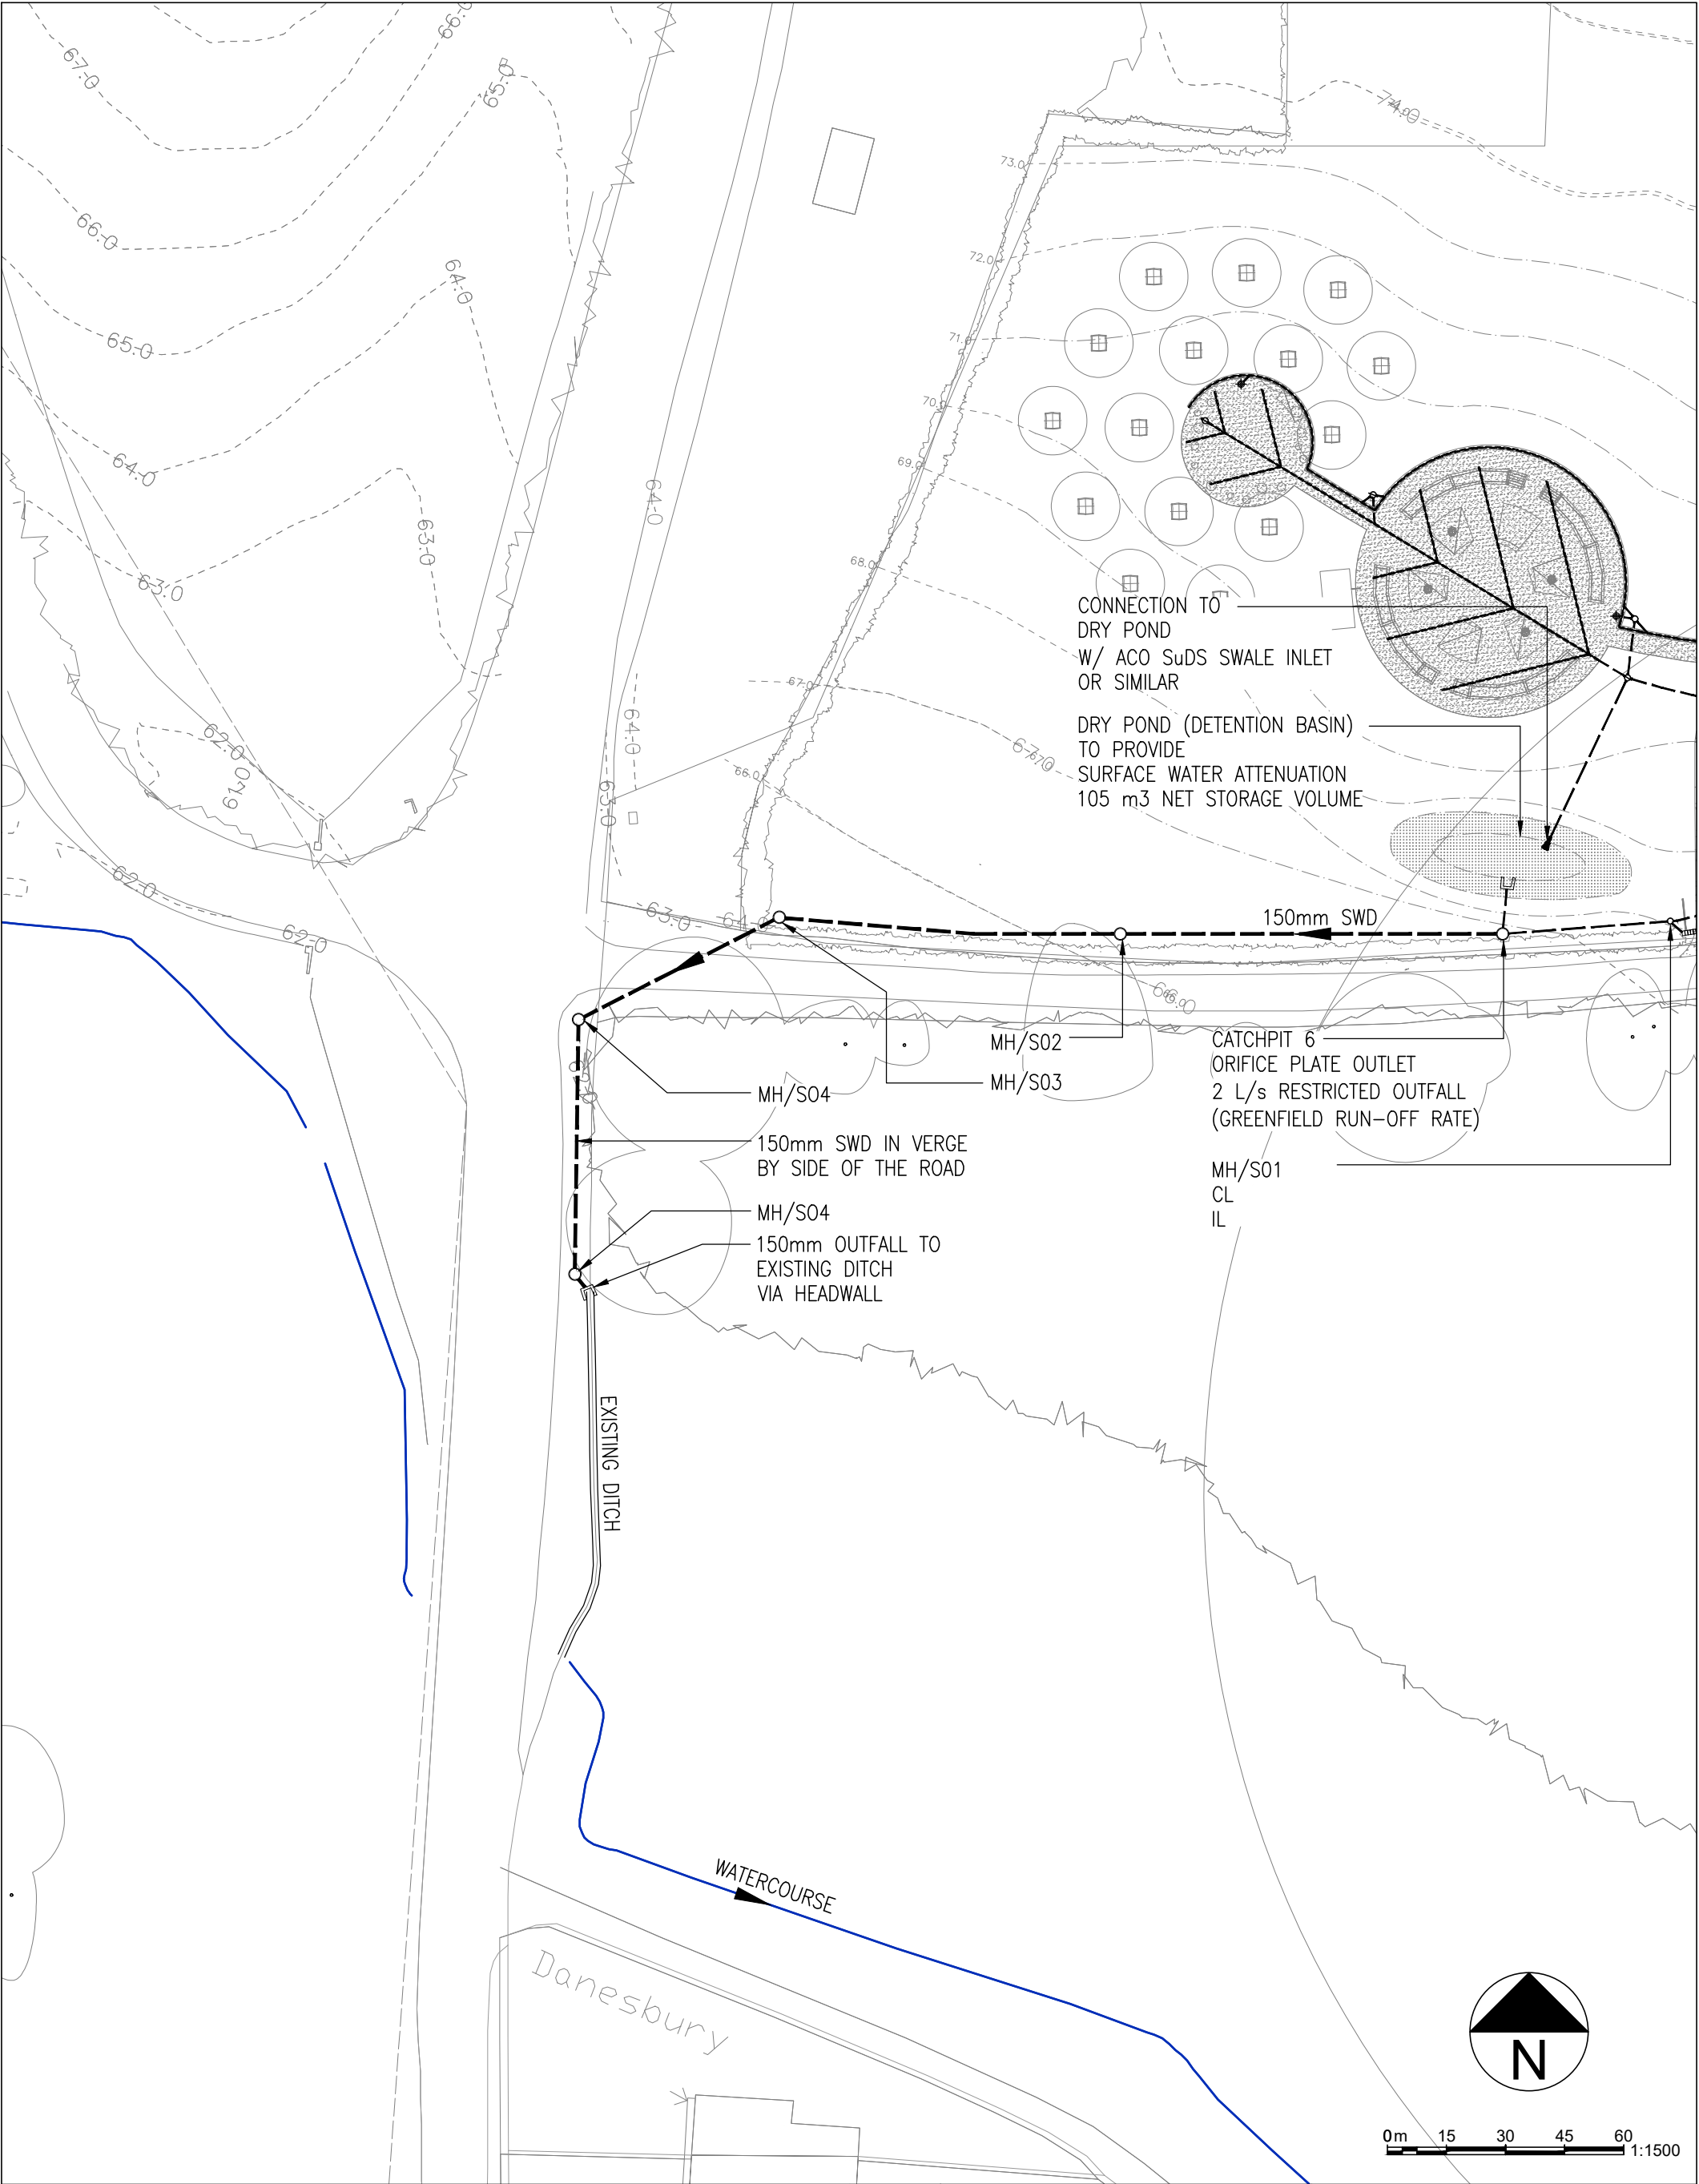

GENEVER Genever and Partners Queen Anne House 15 Thames Street Hampton TW12 2EW Tel: 020 7828 6894 Email: mail@geneverandpartners.co.uk ConsultingPublicHealthEngineers				Client: BORDE HILL ESTATE	Title: SURFACE WATER OUTFALL		
Project: BORDE HILL ESTATE – SUGWORTH FARM COMMUNITY PROJECT				Scale: 1:500 @A3	Date: JUL 2026	Drawn: G.A.P.	
				Drawing No. 5177-D-02		Rev: B	
B	9.06.26	PLANNING	GAP				
A	3.06.26	FIRST ISSUE	GAP				
Rev.	Date	Description	Initials				