


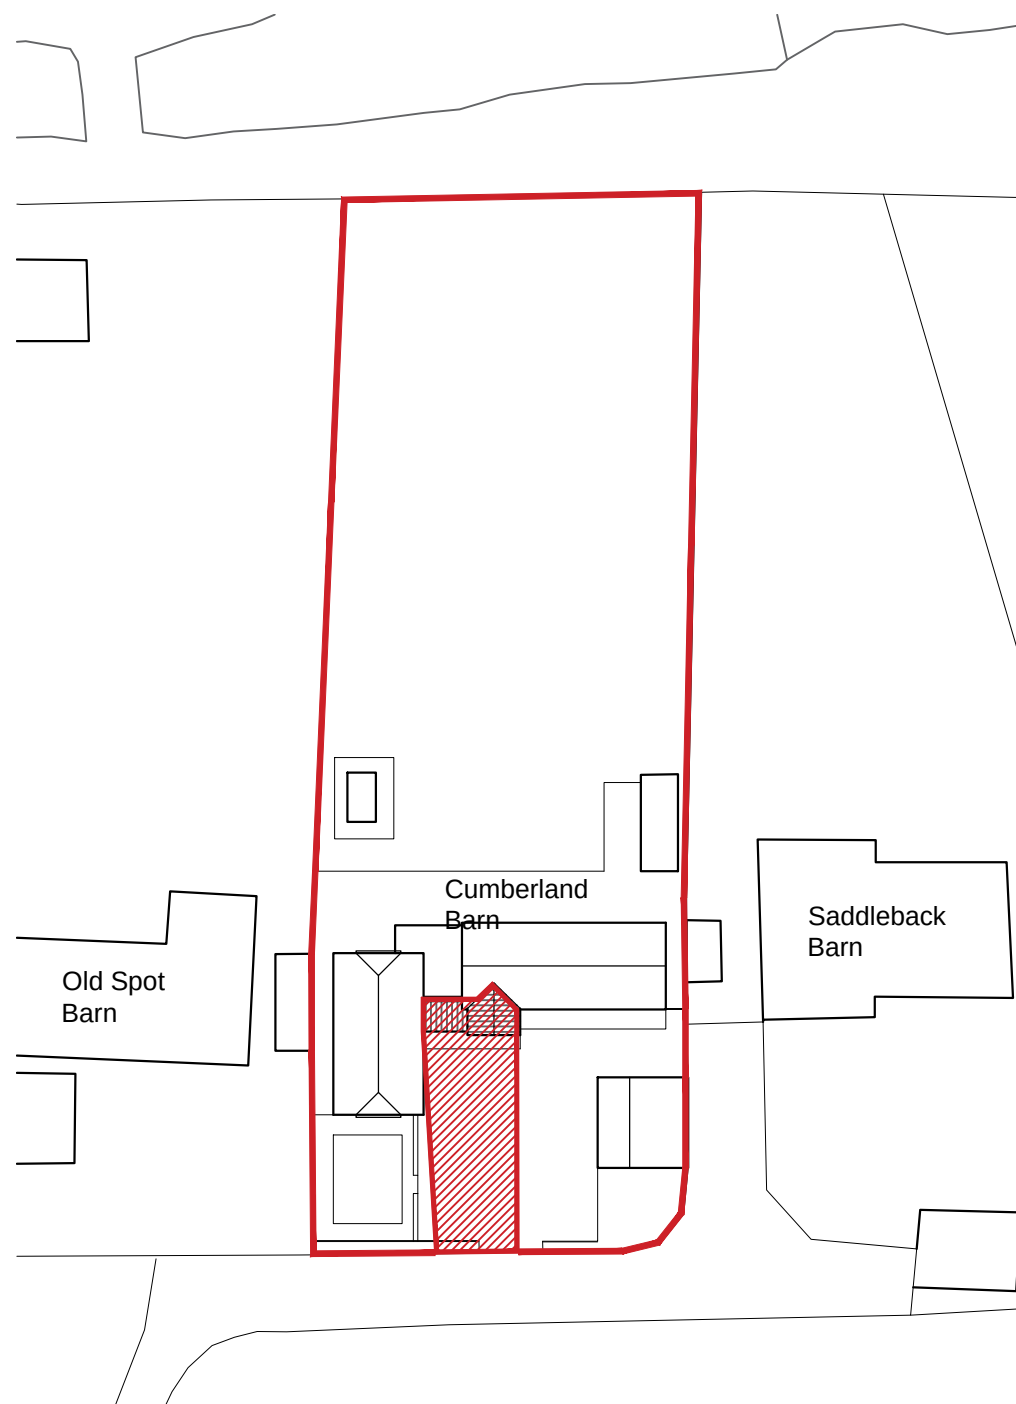

Site/ Block Plan 1:500

	
Cumberland Barn – Proposed Porch	
CLIENT Mrs S. Talbott–Haworth & Mr I. Johnson	LOCATION Cumberland Barn Bishopstone Lane, RH17 5AR
SCALE SCALE @ A3	
THIS DRAWING IS THE COPYRIGHT OF THE PRODUCER AND IS NOT TO BE REPRODUCED OR TRANSMITTED IN ANY FORM OR BY ANY MEANS, ELECTRONIC OR MECHANICAL, INCLUDING PHOTOCOPYING, RECORDING, OR BY ANY INFORMATION STORAGE AND RETRIEVAL SYSTEM. ALL DIMENSIONS AND PARTICULARS ARE TO BE CHECKED ON SITE BEFORE CONSTRUCTION. DIMENSIONS DO NOT SCALE OFF THIS DRAWING FOR CONSTRUCTION PURPOSES.	
REVISION	
DRAWING Planning Dwg	
DRAWING NO. PD_04	
DRAWN JR	CHECKED
DATE 09.03.2026	