




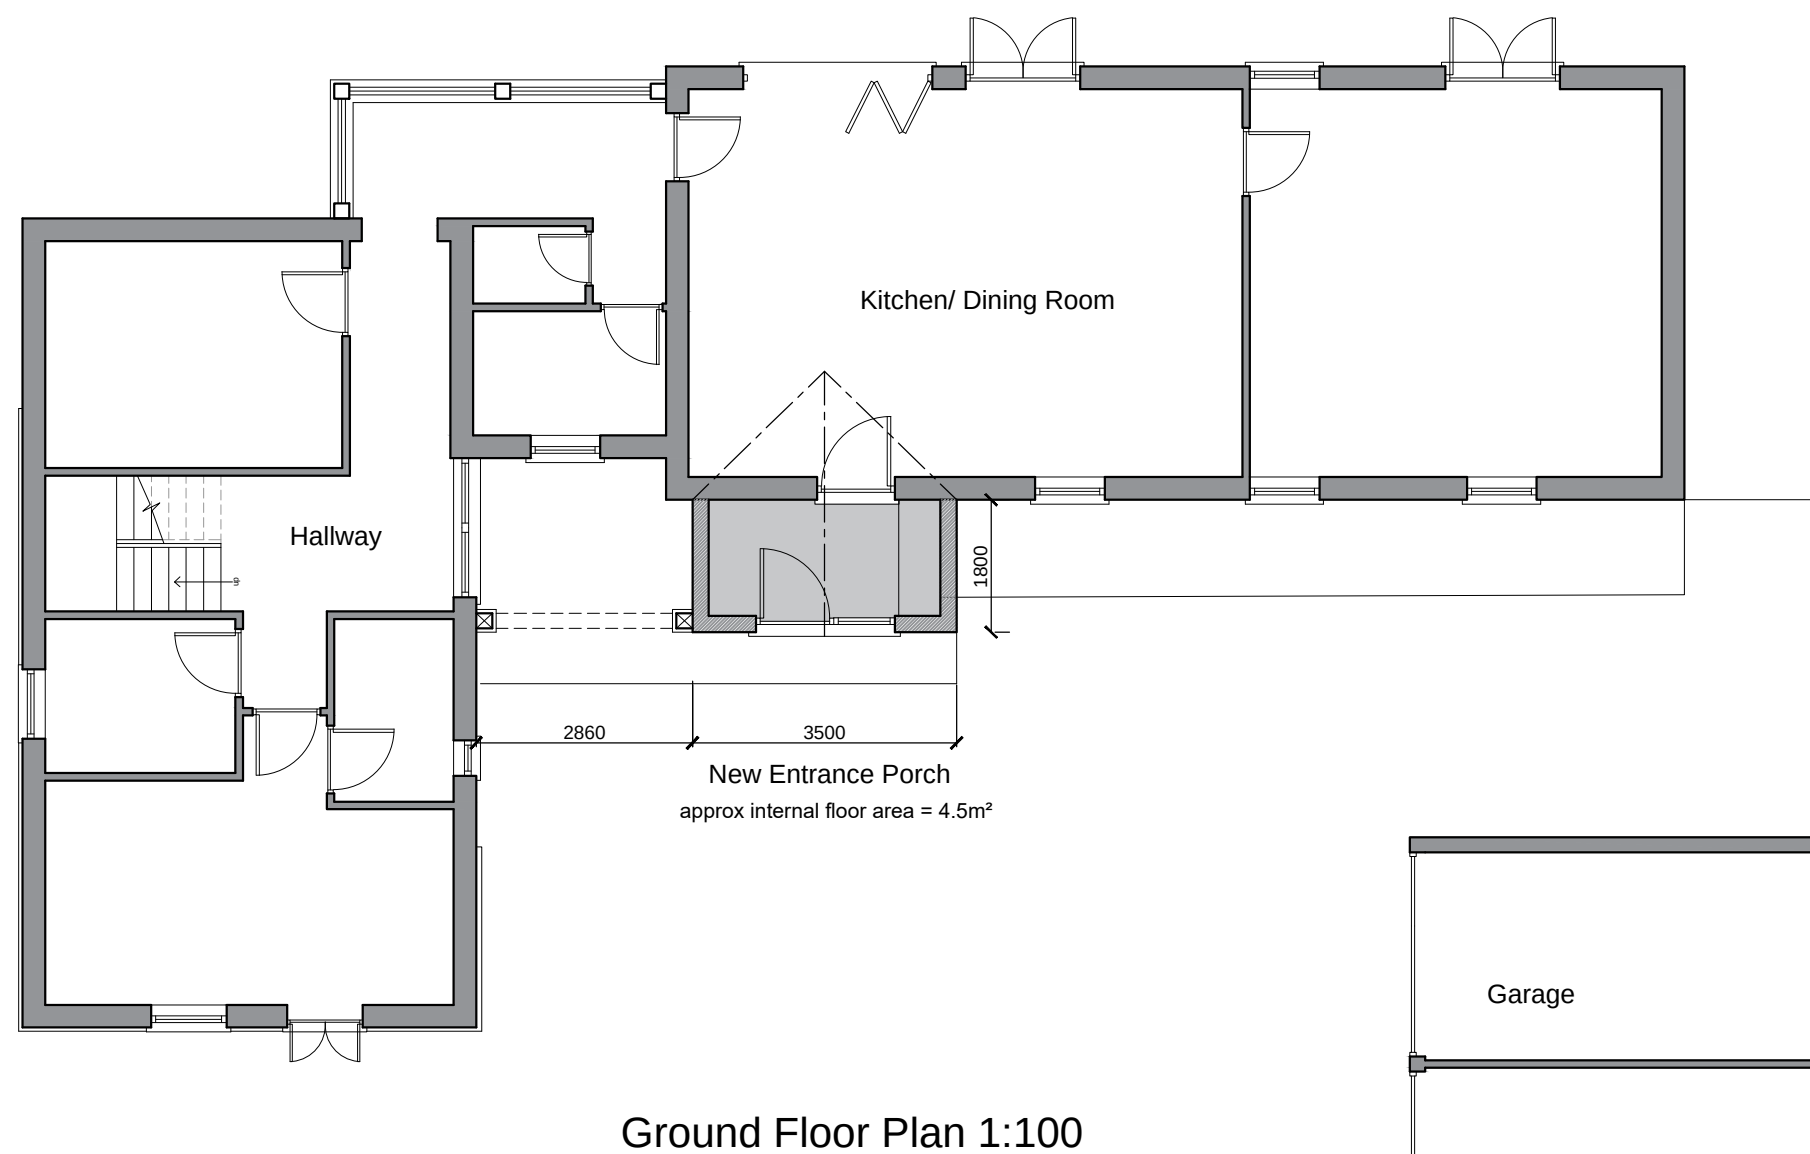


Ground Floor Plan 1:100

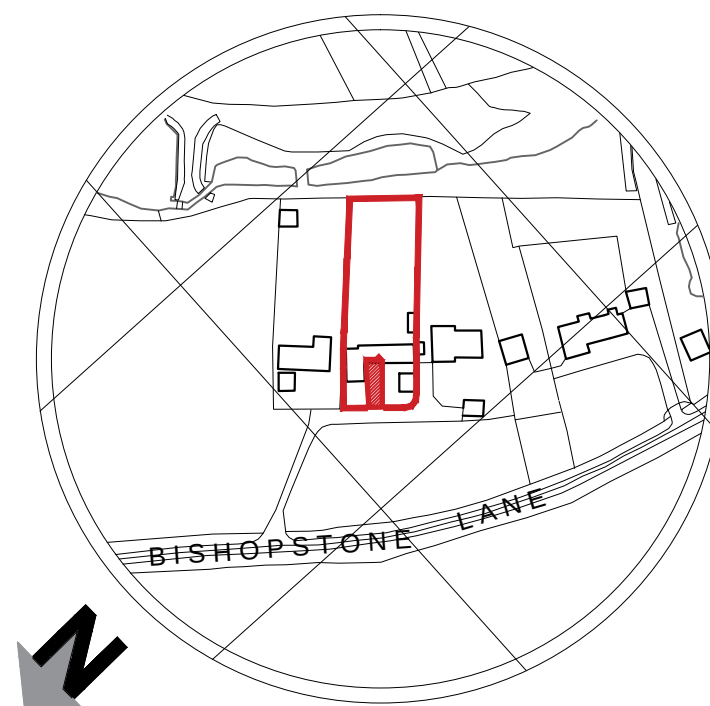


Location Plan 1:2500

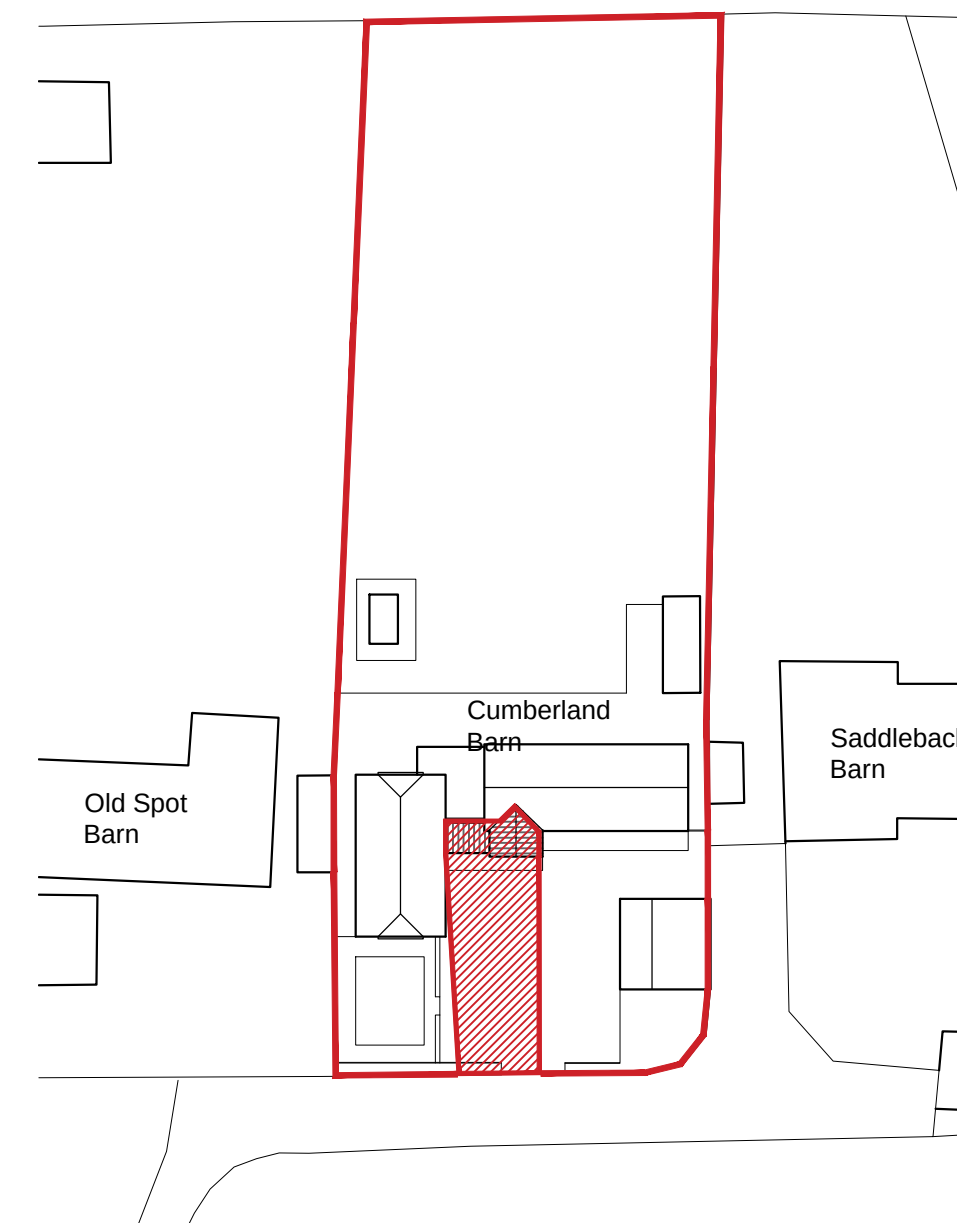


Site/ Block Plan 1:500

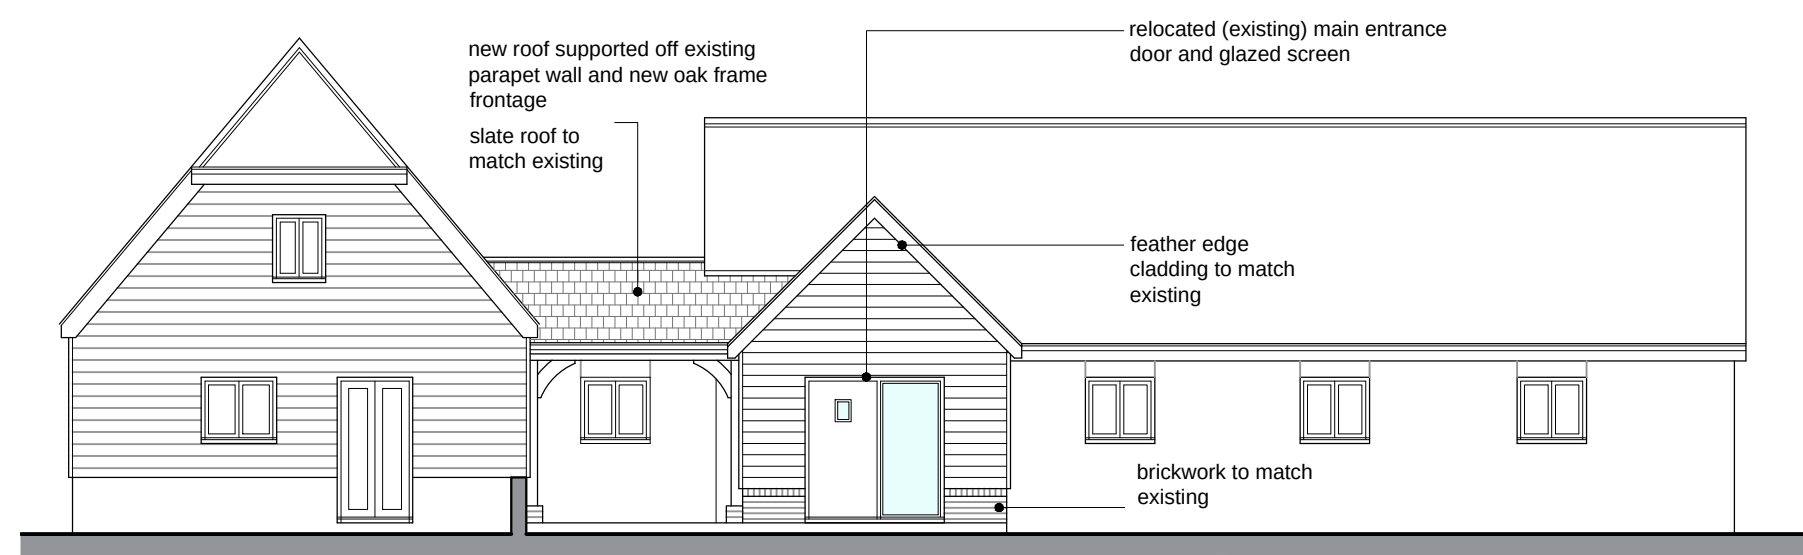


Front (North-West) Elevation 1:100

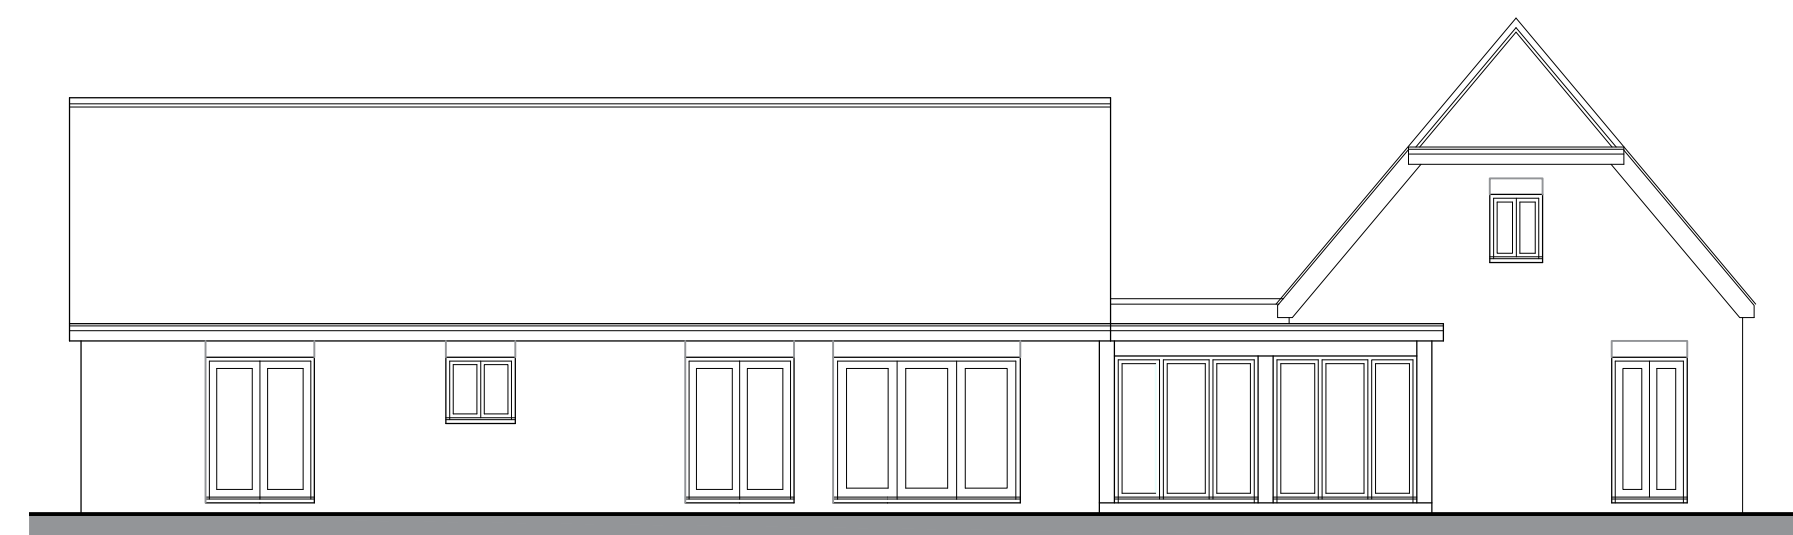


Rear (South-East) Elevation 1:100

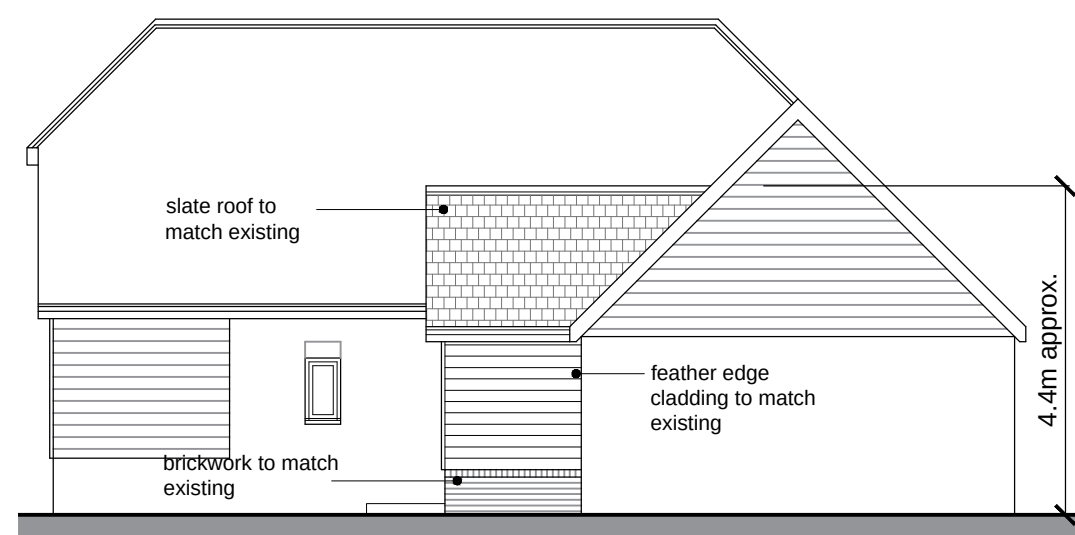

Side (South-West) Elevation 1:100

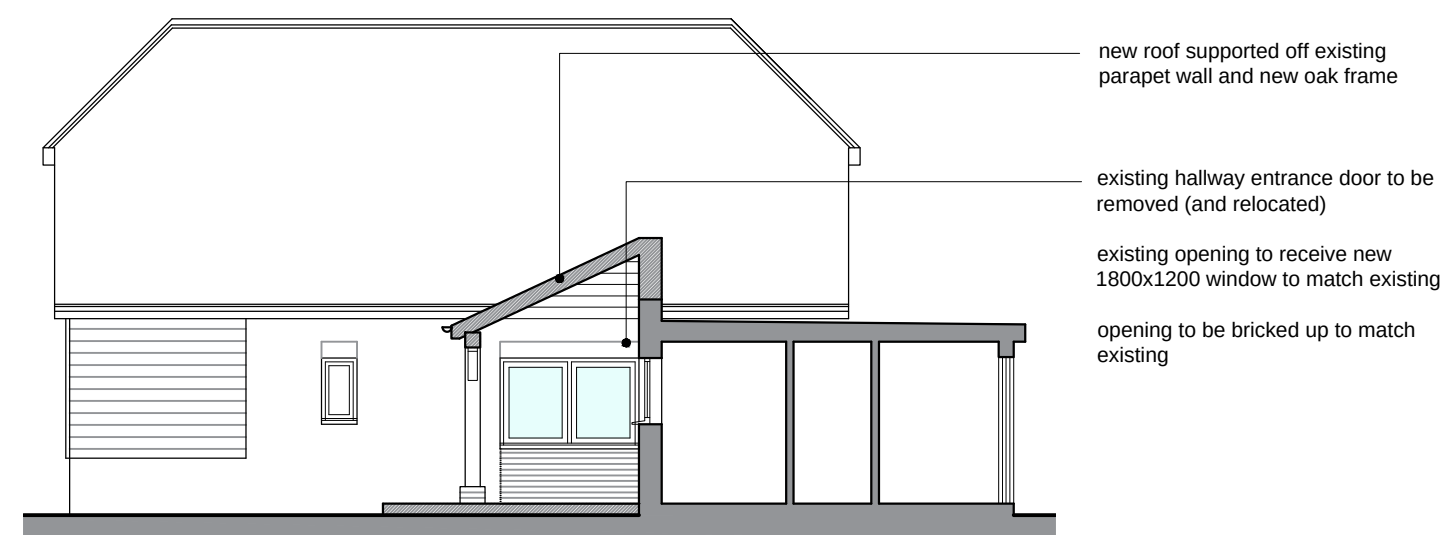

Side (South-West) Elevation 1:100
section to show glazed screen

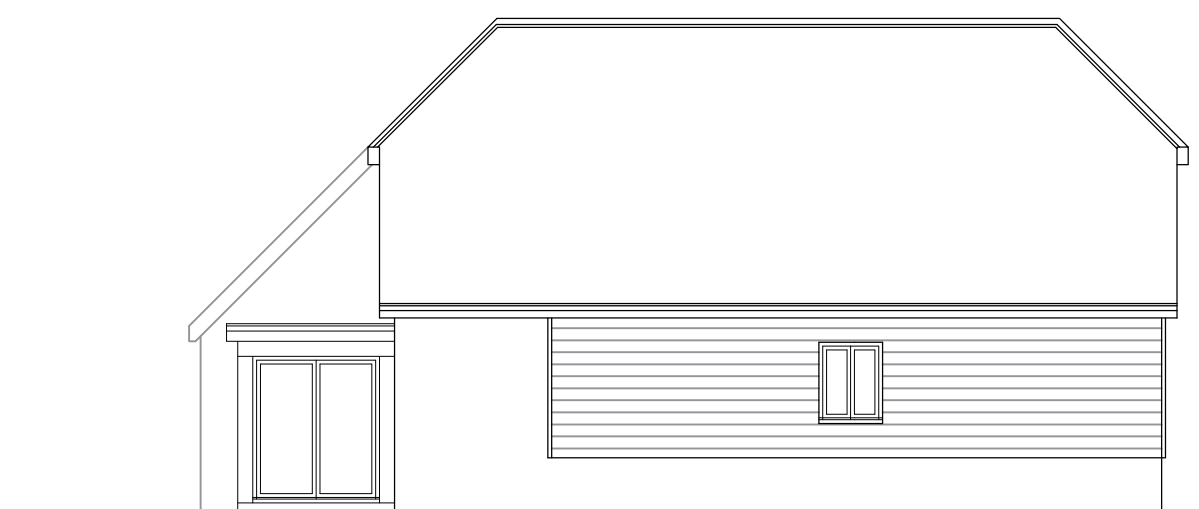

Side (North-East) Elevation 1:100