


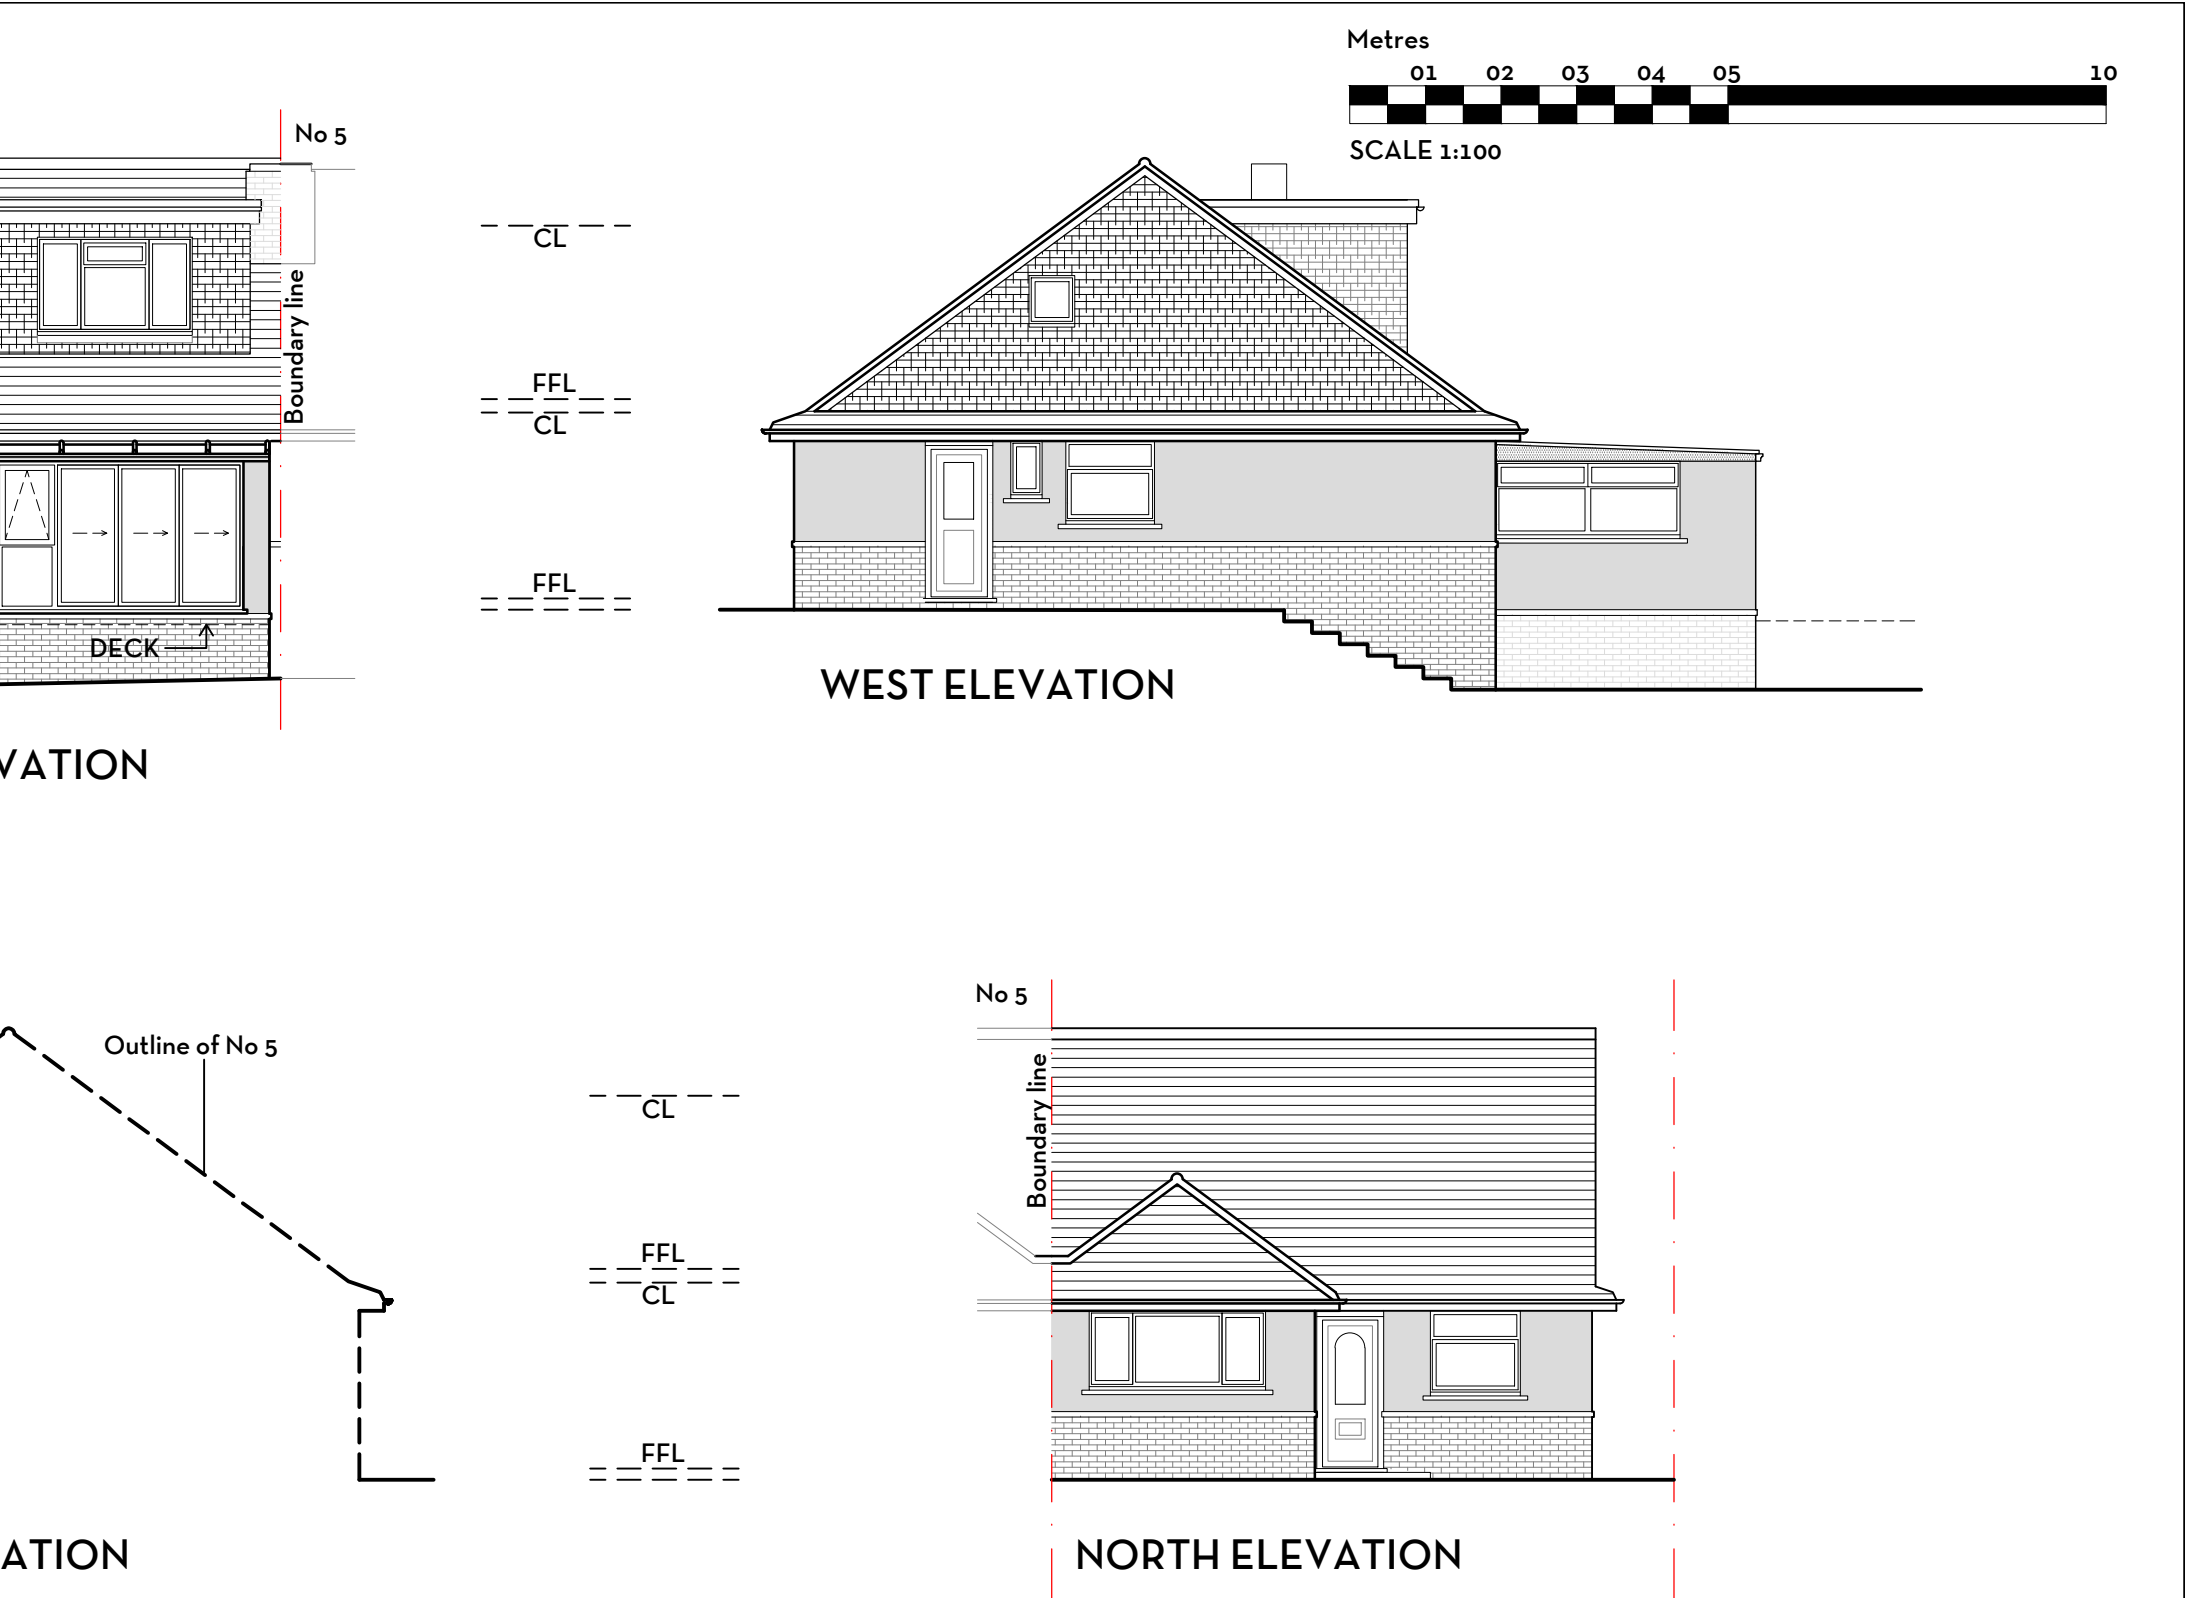

ONLY INSTRUCTION: e checked and verified prior enced on site. ed for the sole and exclusive ecipient. Distribution to any strict understanding that no y KM Architecture for any s or omissions that may be rantee is offered as to the mation shown.	KM ARCHITECTURE CHARTERED ARCHITECT 46 VALEBRIDGE DRIVE BURGESS HILL WEST SUSSEX RH15 0RW 07862 093 254 kelly@kmarchitecture.co.uk www.kmarchitecture.co.uk	job 6 MEEDS ROAD BURGESS HILL WEST SUSSEX RH15 9EB	title ELEVATIONS AS PROPOSED		
			scale	1:100 @ A3	
	PLANNING DRAWING		date	09/05/25	
			drawn	KMM	
			drawing number	2088_00_14	revision -