



Proposed additional  
landscaping planting  
(hatched orange)

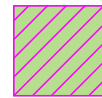

Total sqm of additional proposed  
landscaping & planting = 80 sqm



Landscaping reduction  
(hatched blue)

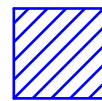

Landscaping reduction = 46 sqm

Total net gain planting = 34 sqm

\*Drawings for planning purposes only and not for technical  
work. All technical work, dimensions, levels and  
measurements to be prepared by specialist.

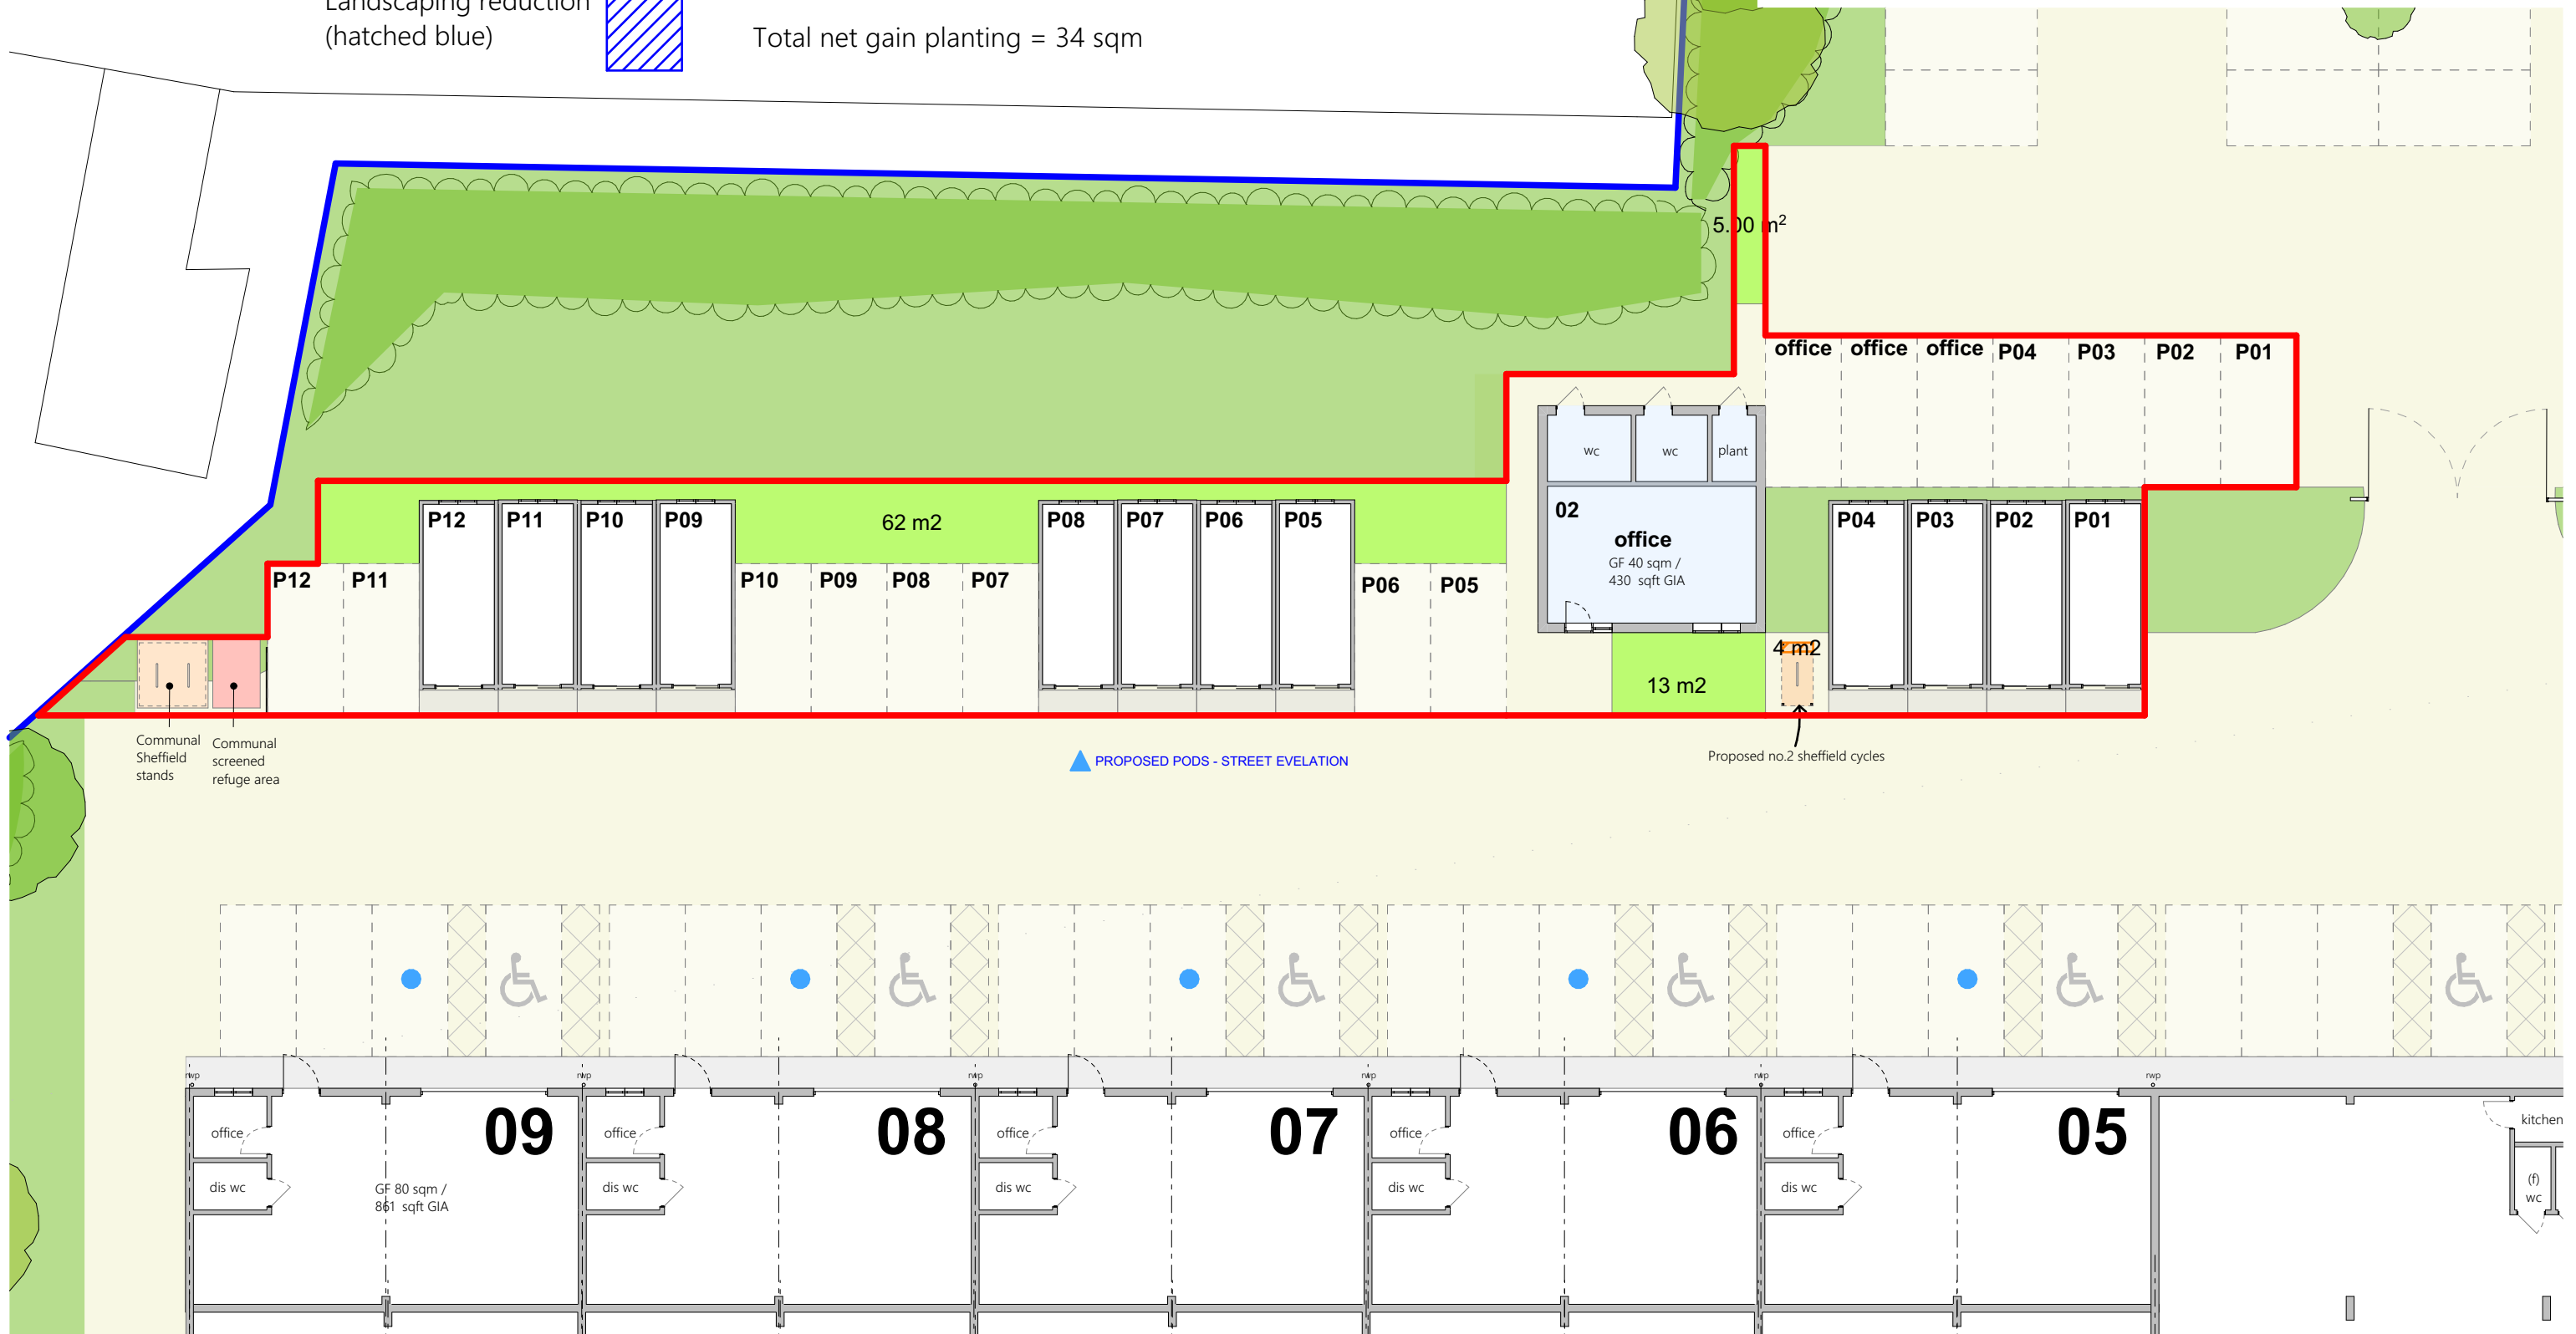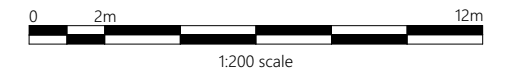

LOCATION PLAN

1:200

# Bedford Park

Project

GATEHOUSE HUB, NEAVES PARK

Drawing

PROPOSED GROUND FLOOR SITE PLAN

Status

Date of Issue  
05/07/2026

Scale  
1:200 @ A3

PROJECT - STAGE - DRAWING - REVISION  
2404-P-903 C