
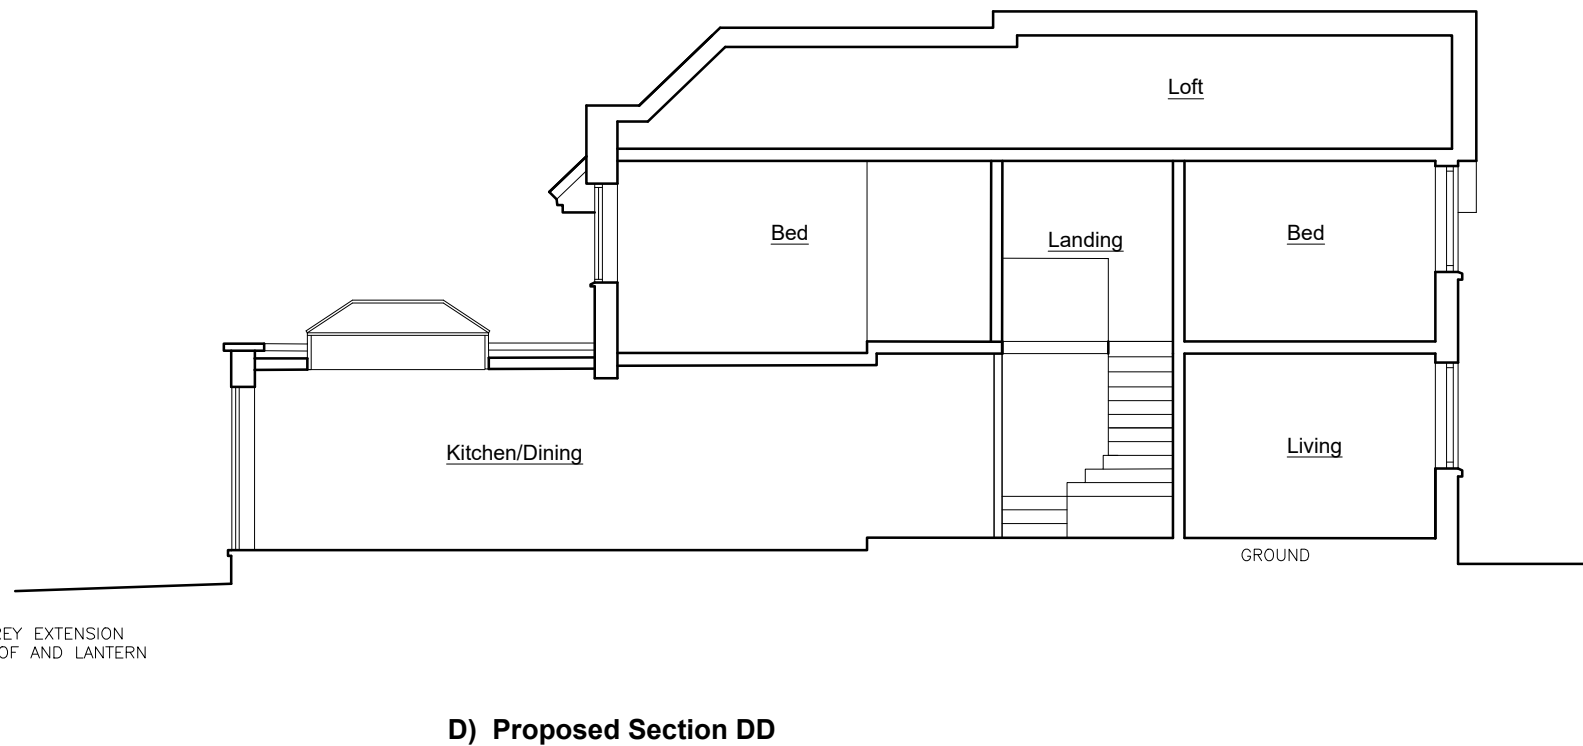
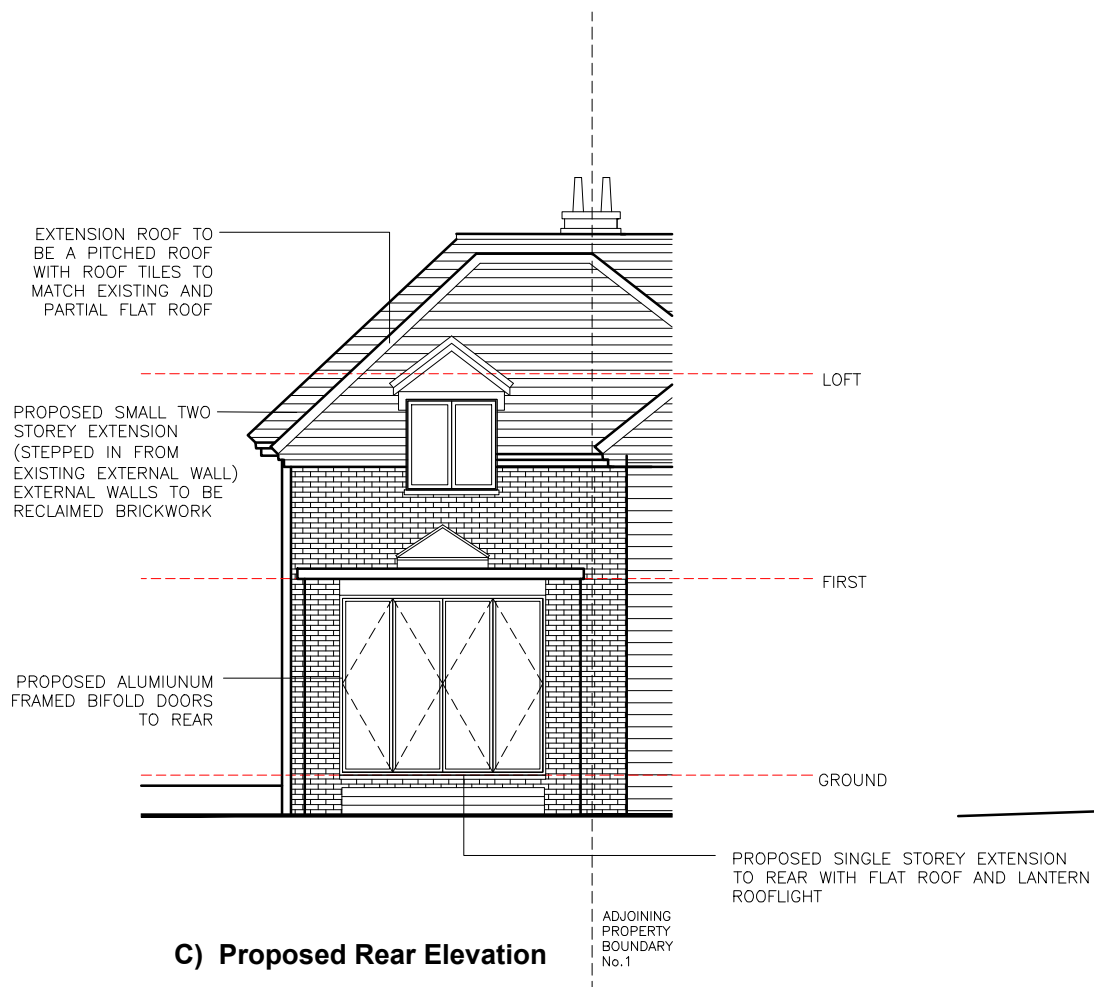


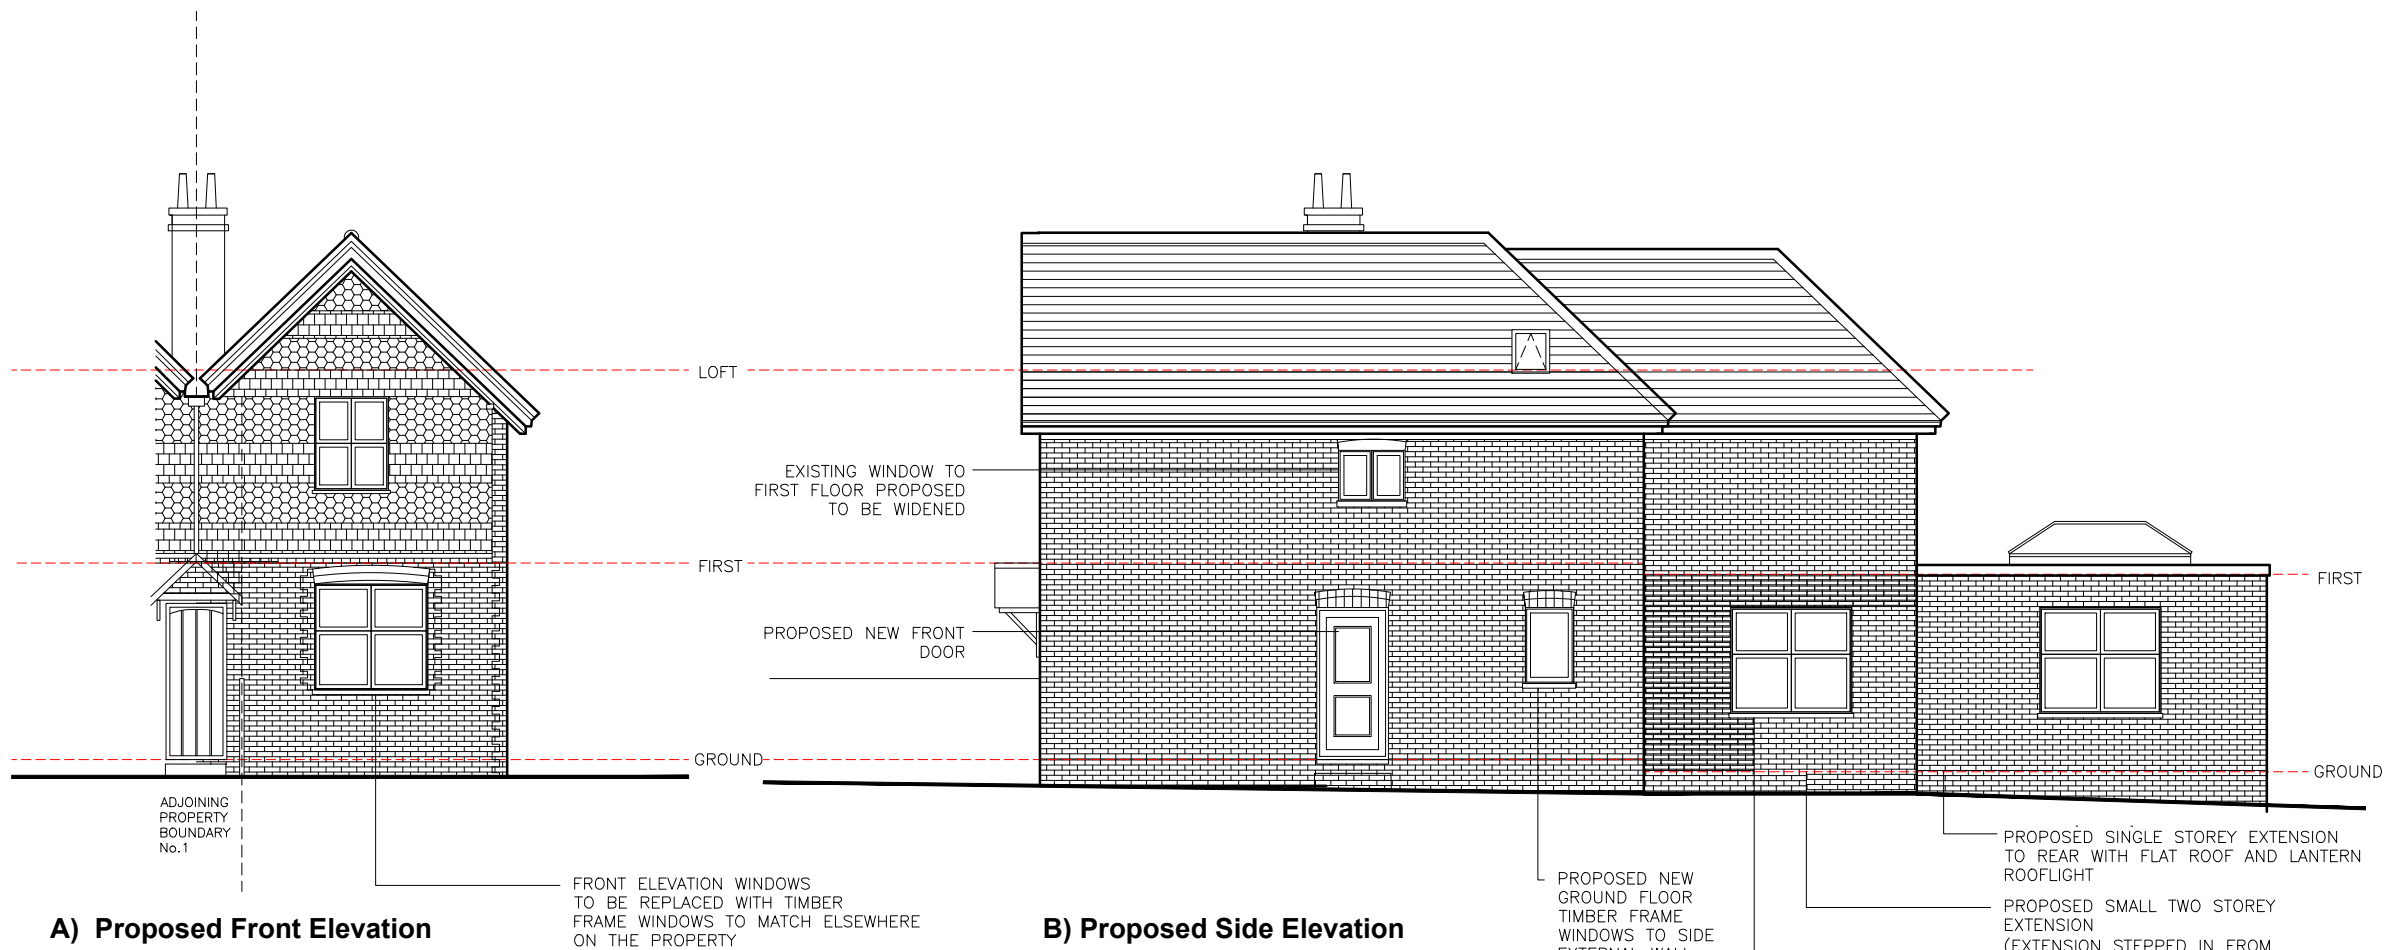


REV D – REAR PITCHED ROOF AMENDED TO HAVE SMALL AREA OF FLAT ROOF. DORMER LOCATION AMENDED. BI-FOLD DOORS AMENDED TO ALUMINIUM FRAME. GROUND FLOOR SIDE WINDOW REMOVED. NEW VELUX ROOFLIGHT TO PITCHED ROOF 25.07.26

REV C – TWO STOREY EXTENSION STEPPED IN FROM EXISTING EXTERNAL SIDE WALL 07.01.26

REV B – CROWN ROOF REMOVED. WINDOW DORMER SIZE REDUCED 18.12.25

REV A – DOUBLE STOREY REAR EXTENSION REMOVED. SINGLE STOREY REAR EXTENSION WITH FLAT ROOF AND LANTERN ROOFLIGHT ADDED 13.12.25

PLANNING DRAWING

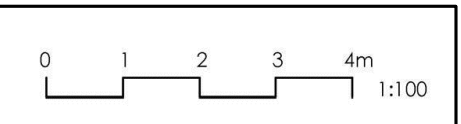

SARAH BREEZE RIBA

Client
Clare Stevens and Paul Hawkes

Project
2 Preston Cottages
Slaugham
West Sussex RH17 6AQ

Title
Proposed Elevations & Section

Drawn by SB
Checked by CS&PH

Scale A3 @ 1:100
Date 13/12/25

Project no.	Dwg. no.	Revision	Prelim.
BA217	11	D	