


There are no proposed changes at roof level to the main house.



The existing tile cladding to the side elevation at first floor level is to be removed and replaced. Please refer to drawing 26001-20-301 for details.

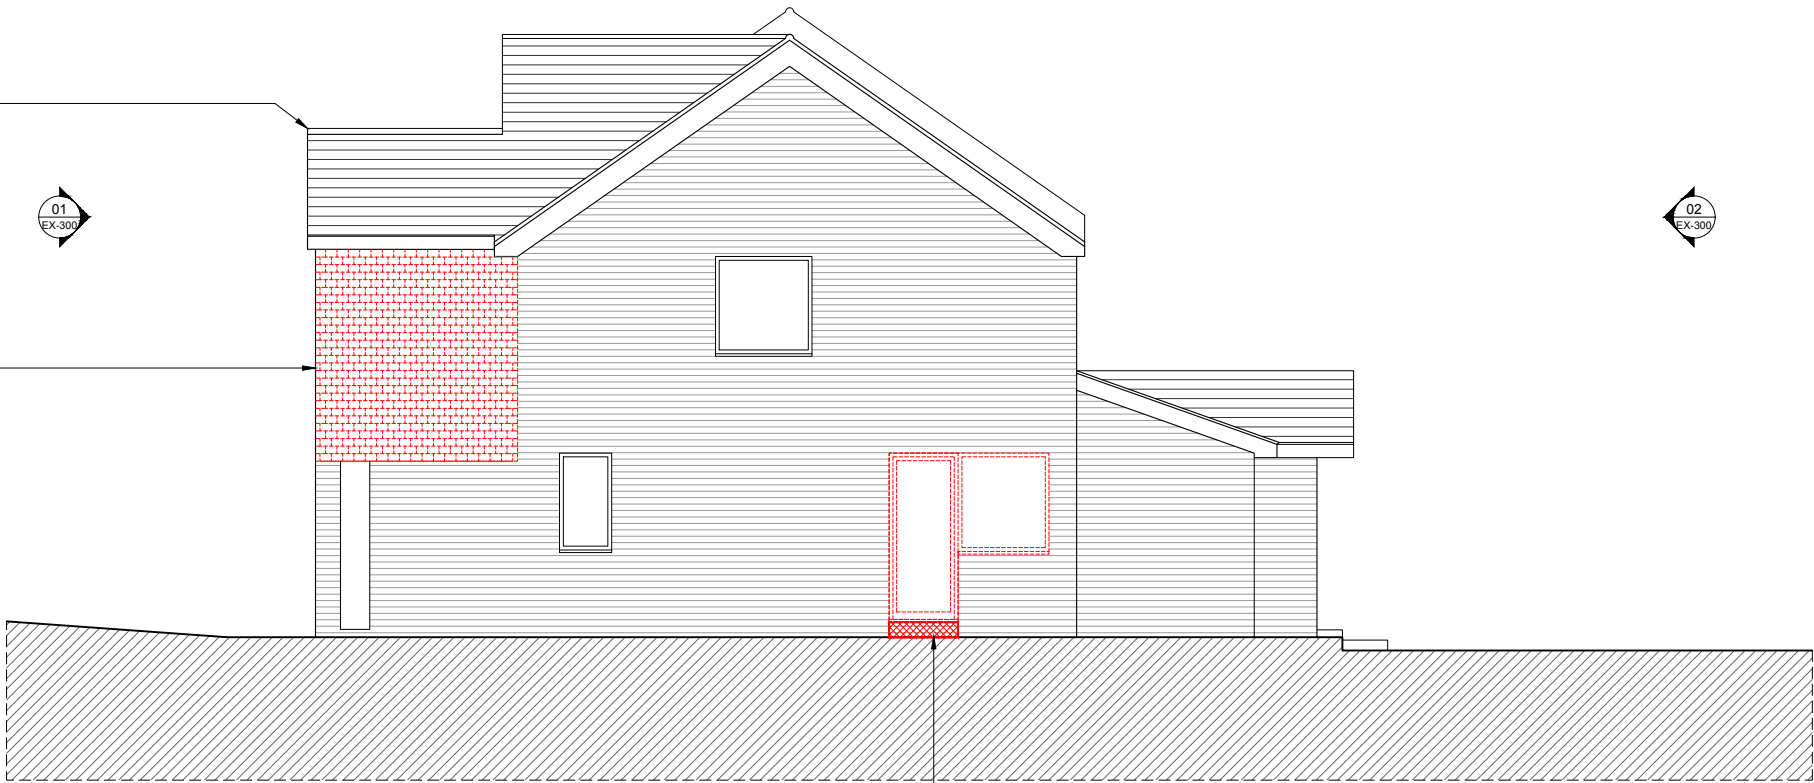

The existing UPVC door and window set are to be stripped out ahead of a new window installation. The existing structural opening is to be reconfigured and partially infilled. Please refer to drawing 26001-20-301 for details.

03 Demolition & Strip Out - Side Elevation

Scale: 1:100 [A3]

Drawing Key:

- Application Site
- Existing Structure
- Demolition of Structure
- Strip Out / Removal of Fixtures & Finishes


Rev	Date	Description
A	20/07/26	Issued for PLANNING
/	19/06/26	Issued for CLIENT APPROVAL



PLANNING

Project	Sunnywood Drive	Project Reference	26001
Client	Private		
Date	June 2026	Scale	1:100 @ A3

Drawn	Checked	Approved	Rev
NR	NR	NR	A
Title			
Existing Side Elevation - Demolition & Strip Out			
Drawing Number			
26001-EX-301			

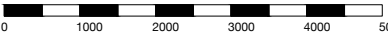

This drawing is copyright of Rose Chapman Architects.
Do not scale from this drawing. All dimensions and levels to be checked on site by the contractor and such dimensions to be his responsibility. Report all drawing errors, omissions and discrepancies to the architect.

DISCLAIMER
This document may be issued in an editable digital CAD format to enable others to use it as background information to make alterations and/or additions. In that instance the file will be accompanied by a PDF version as a record of the original file. It is for those parties making such alterations and/or additions to ensure that they make use of current background information. Rose Chapman Architects accepts no liability for either: any such alterations and/or additions to the background information by others; or any other changes made by others to the architectural content of the background information itself.