



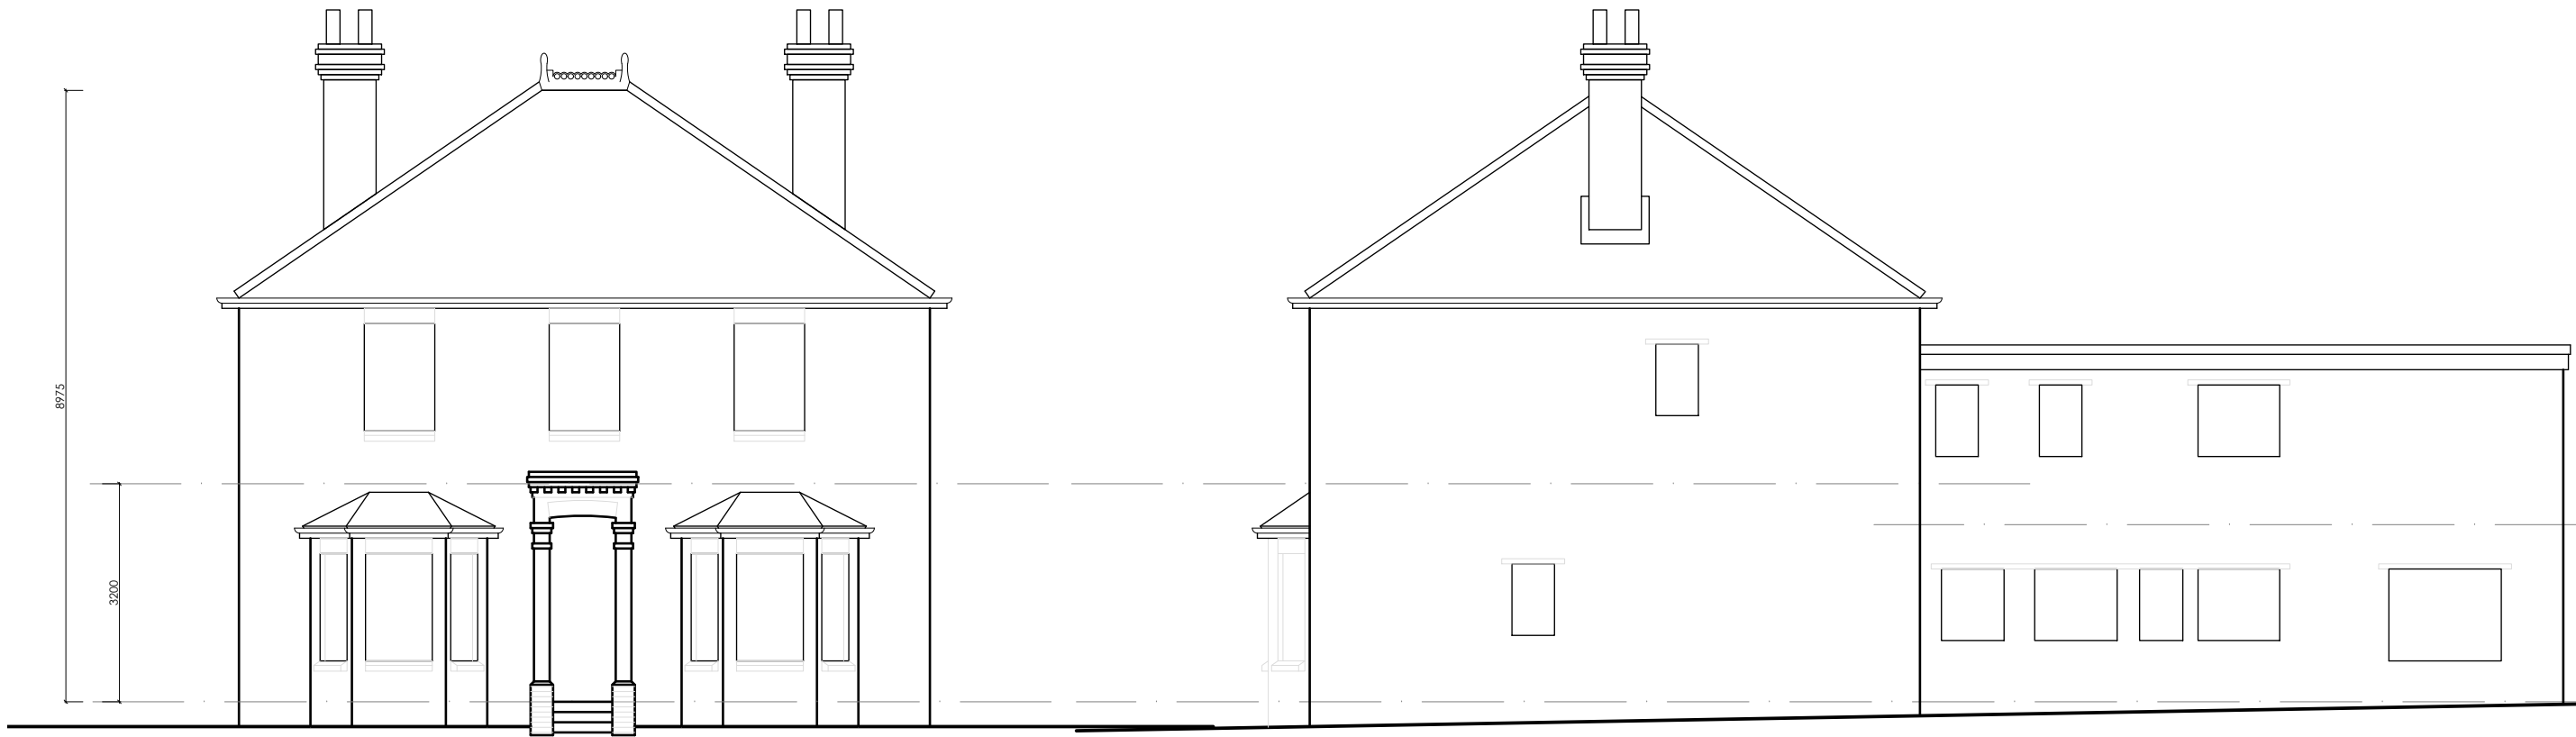

NORTH ELEVATION

WEST ELEVATION

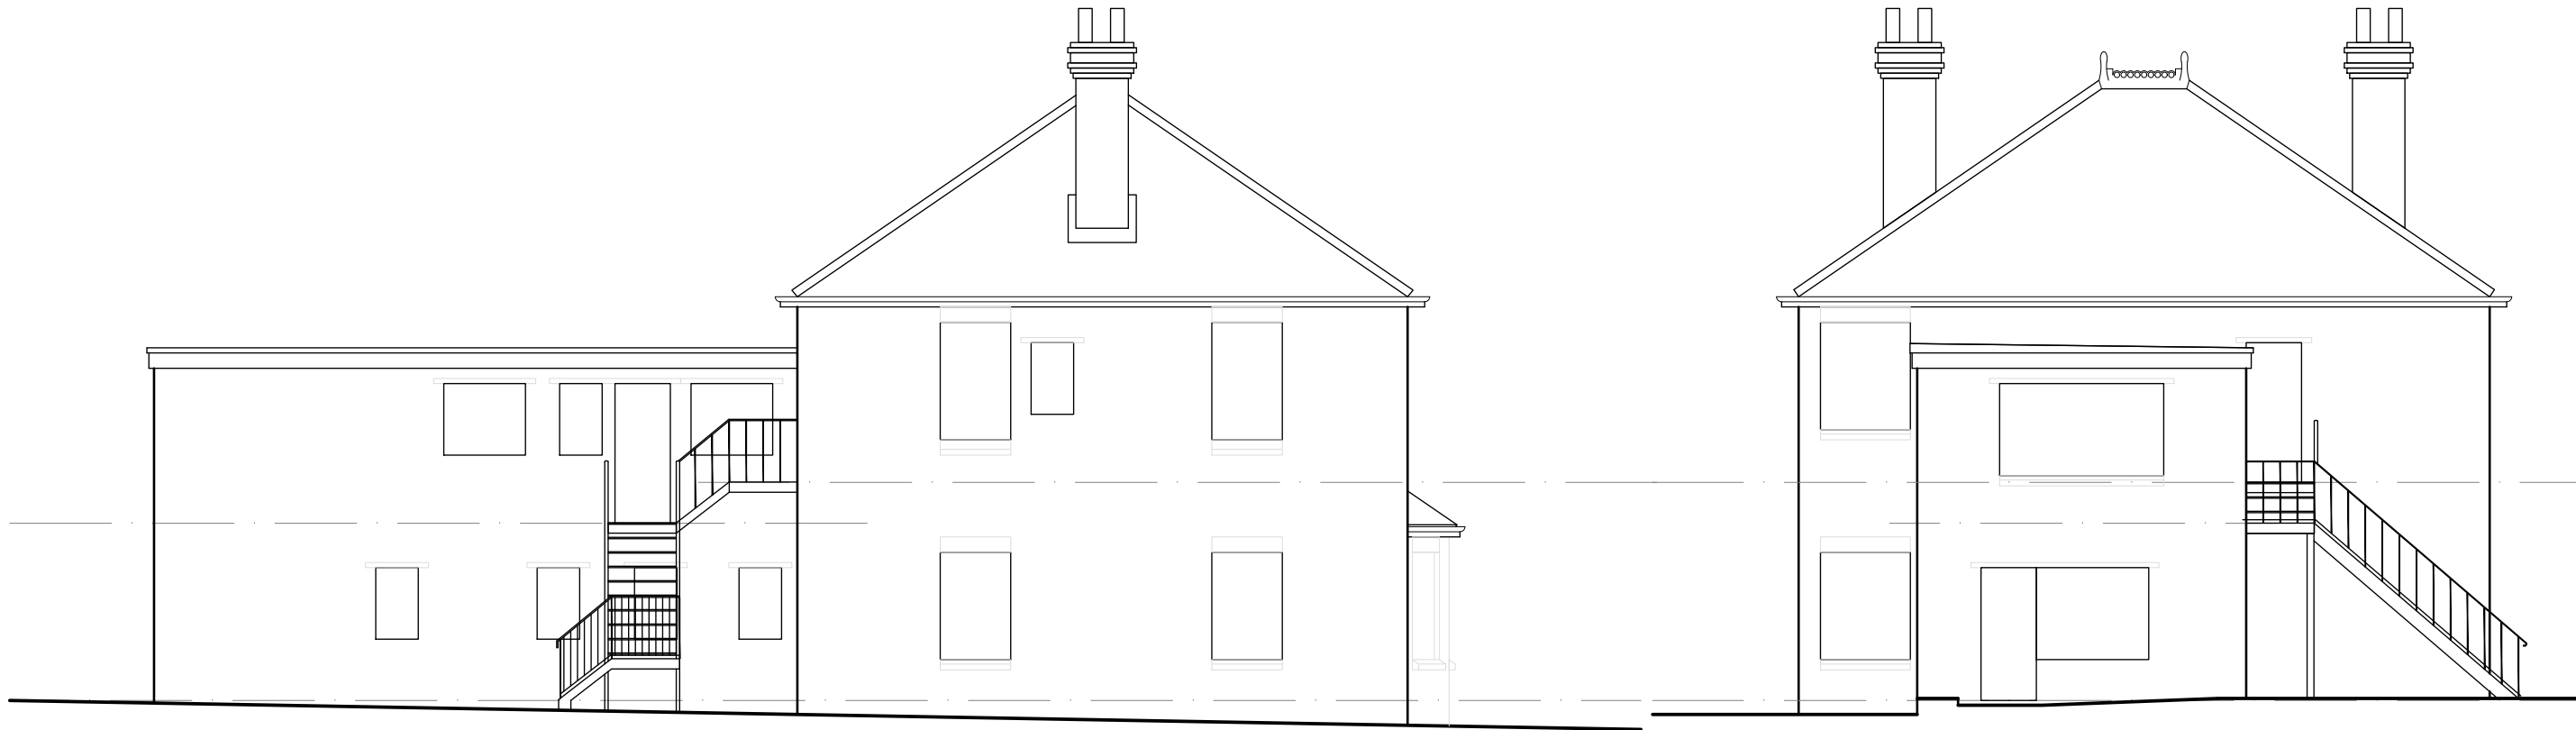

EAST ELEVATION

SOUTH ELEVATION