


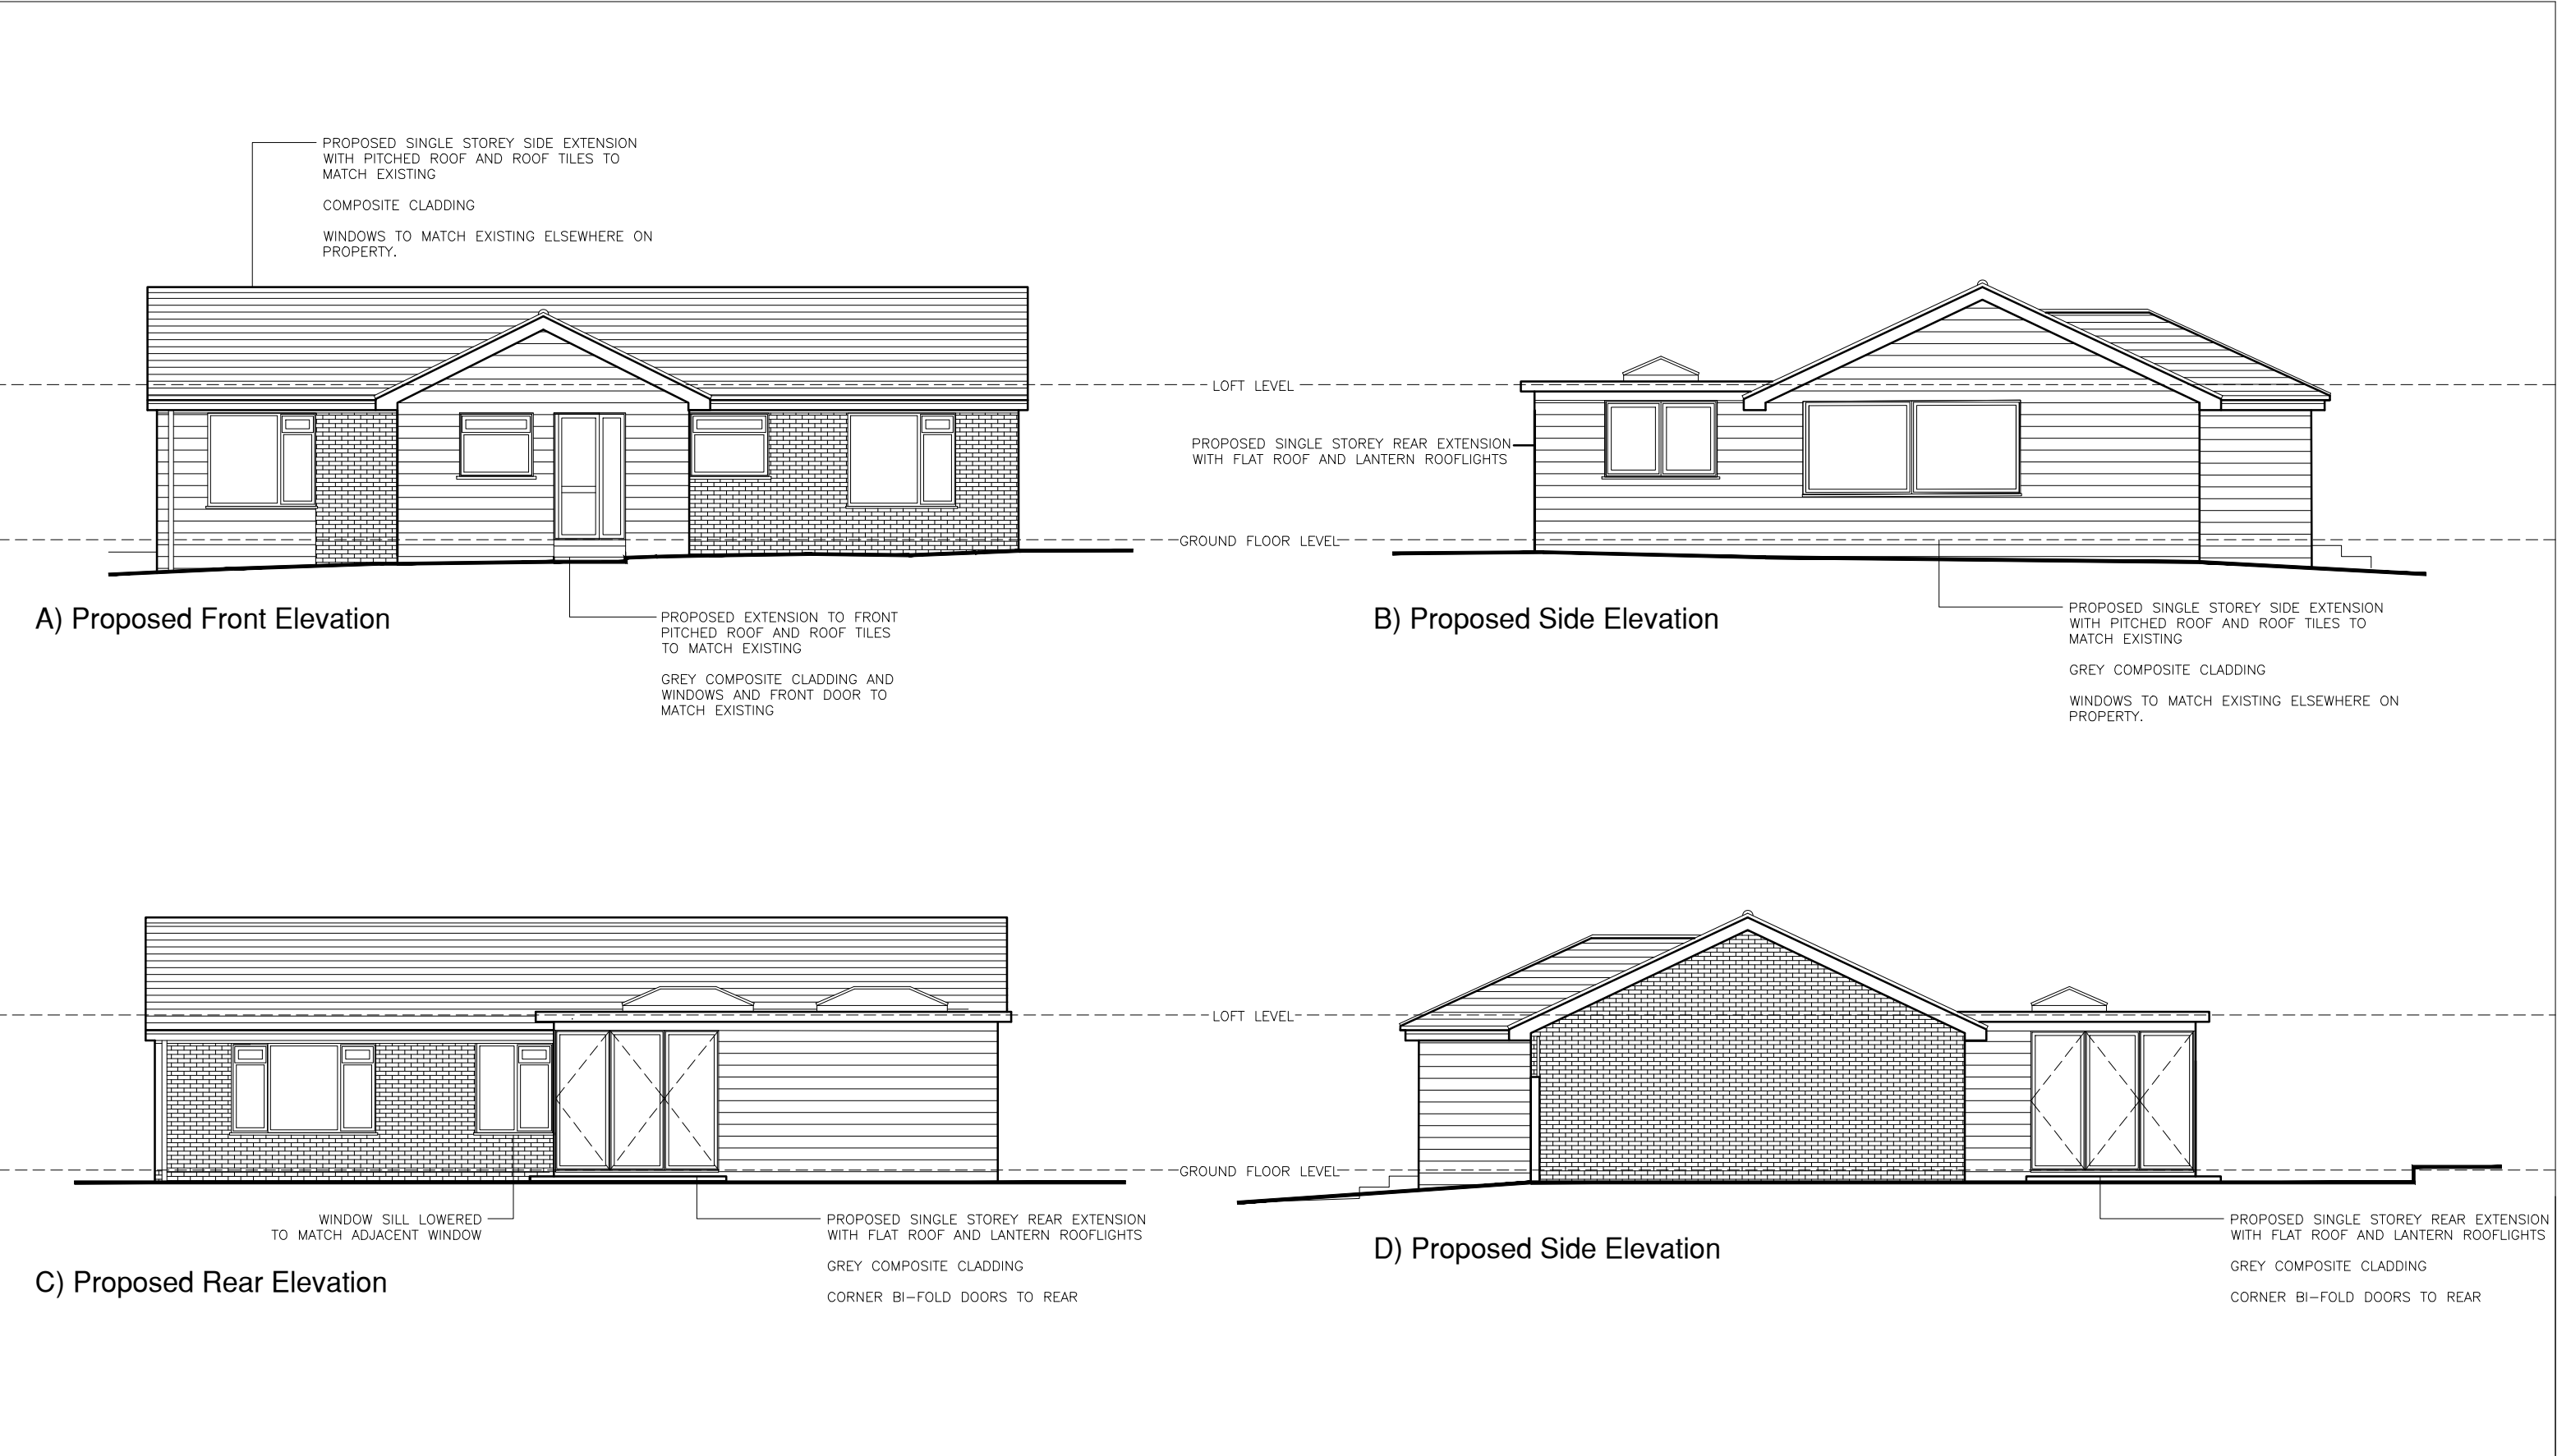

REV A SIDE EXTENSION WIDTH REDUCED 02/06/25 PLANNING DRAWING 01234m 1:100	Title Proposed Elevations				SARAH BREEZE RIBA	
	Drawn by SB		Checked by NB&TH		Client Nikki Bedford & Tom Henton	
	Scale A3 @ 1:100		Date 08/04/25		Project 76 Savill Road Lindfield West Sussex RH16 2NN	
	Project no. BA198	Dwg. no. 11	Revision A	Prelim.		