



MEADOW APPROACH

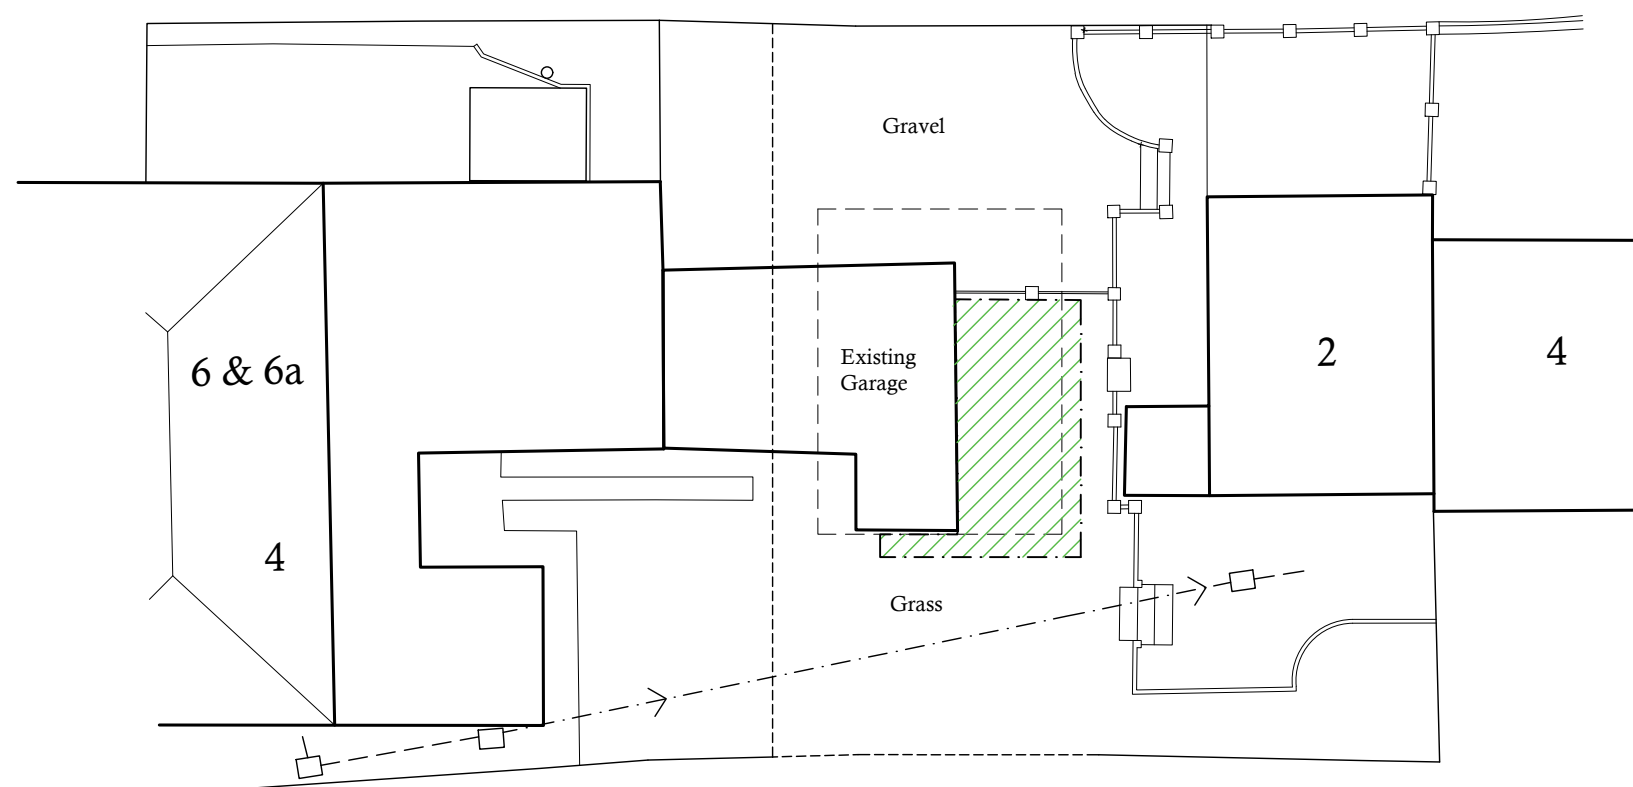

Existing area of habitat lost as a result if the proposed development shown thus.  = 23.62m²

3 The Moorings,
Felbridge,
East Grinstead,
West Sussex. RH19 2TD.

01732 808238 www.arcarch.co.uk

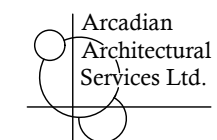

Job Title.

**LAND ADJACENT TO No 2 MEADOW
APPROACH, COPTHORNE,
WEST SUSSEX RH10 3RF.**

Existing Block Plan.

Scale : 1:200 @ A3

Drawn By : mpp

Date : June 2025

Checked By : ajp

Drawing No: **CE.RH.24/P/05**

SCALE 1:200

