


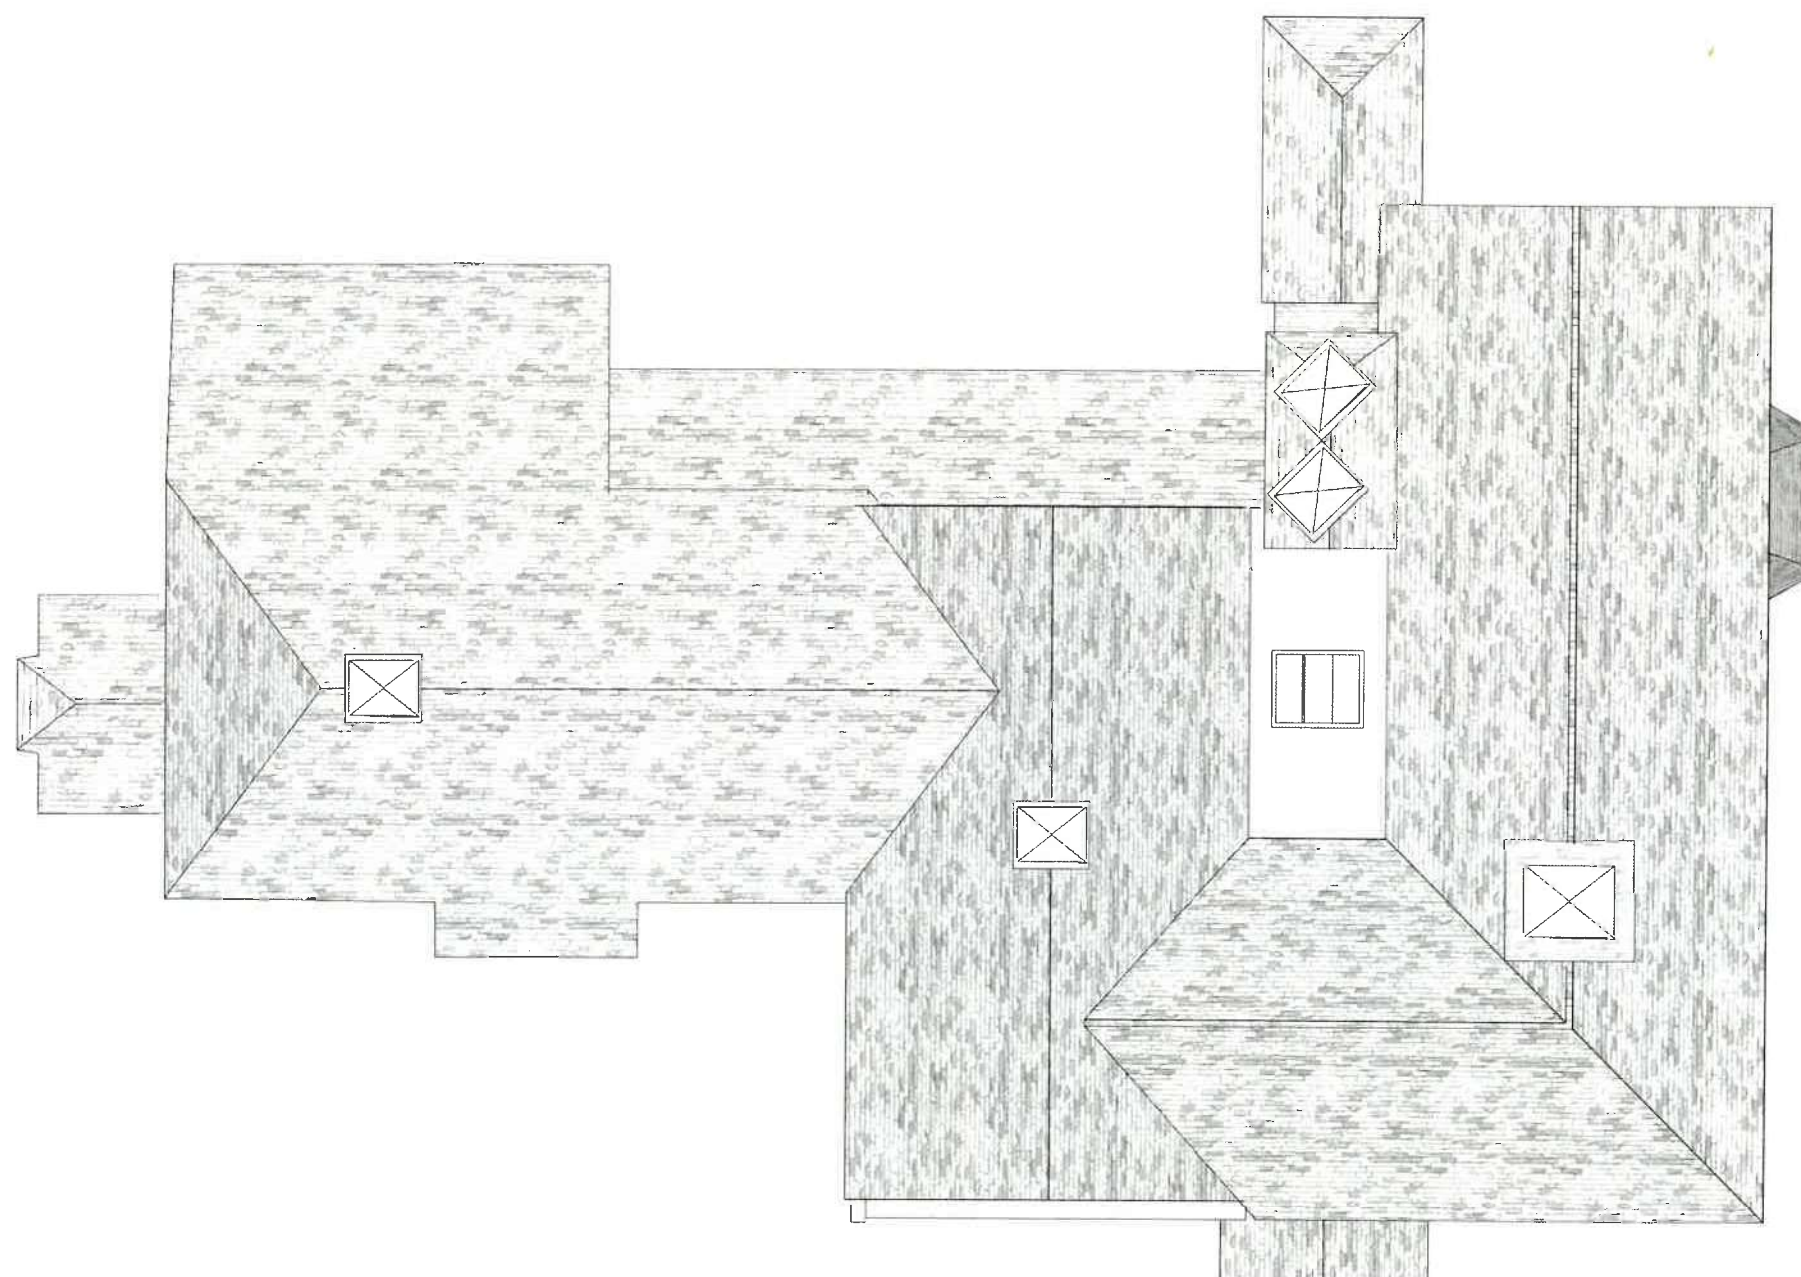

EXISTING ROOF PLAN

